A
B
C
D
E
F
MAJLES
M. WC
VOID
TERRACE
NF +0.28
Plot Limit
DINING AREA
VOID
RECEPTION
ENTRANCE
NF +0.30
NF +0.00
GUEST WC
KITCHEN
PANTRY
DIRTY KITCHEN
TV AREA
VOID
TERRACE
NF +0.28
Parking
Parking
NF +0.00
GATE LEVEL
7.78
MTR RM
Plot Limit
Plot Limit

DESIGN DEVELOPMENT

GROUND FLOOR PLAN


| DATE | SCALE | SHEET # |
|---|---|---|
| 8 APRIL 24 | 1/100 | |




DESIGN DEVELOPMENT

FIRST FLOOR PLAN


| DATE | SCALE | SHEET # |
|---|---|---|
| 8 APRIL 24 | 1/100 | |

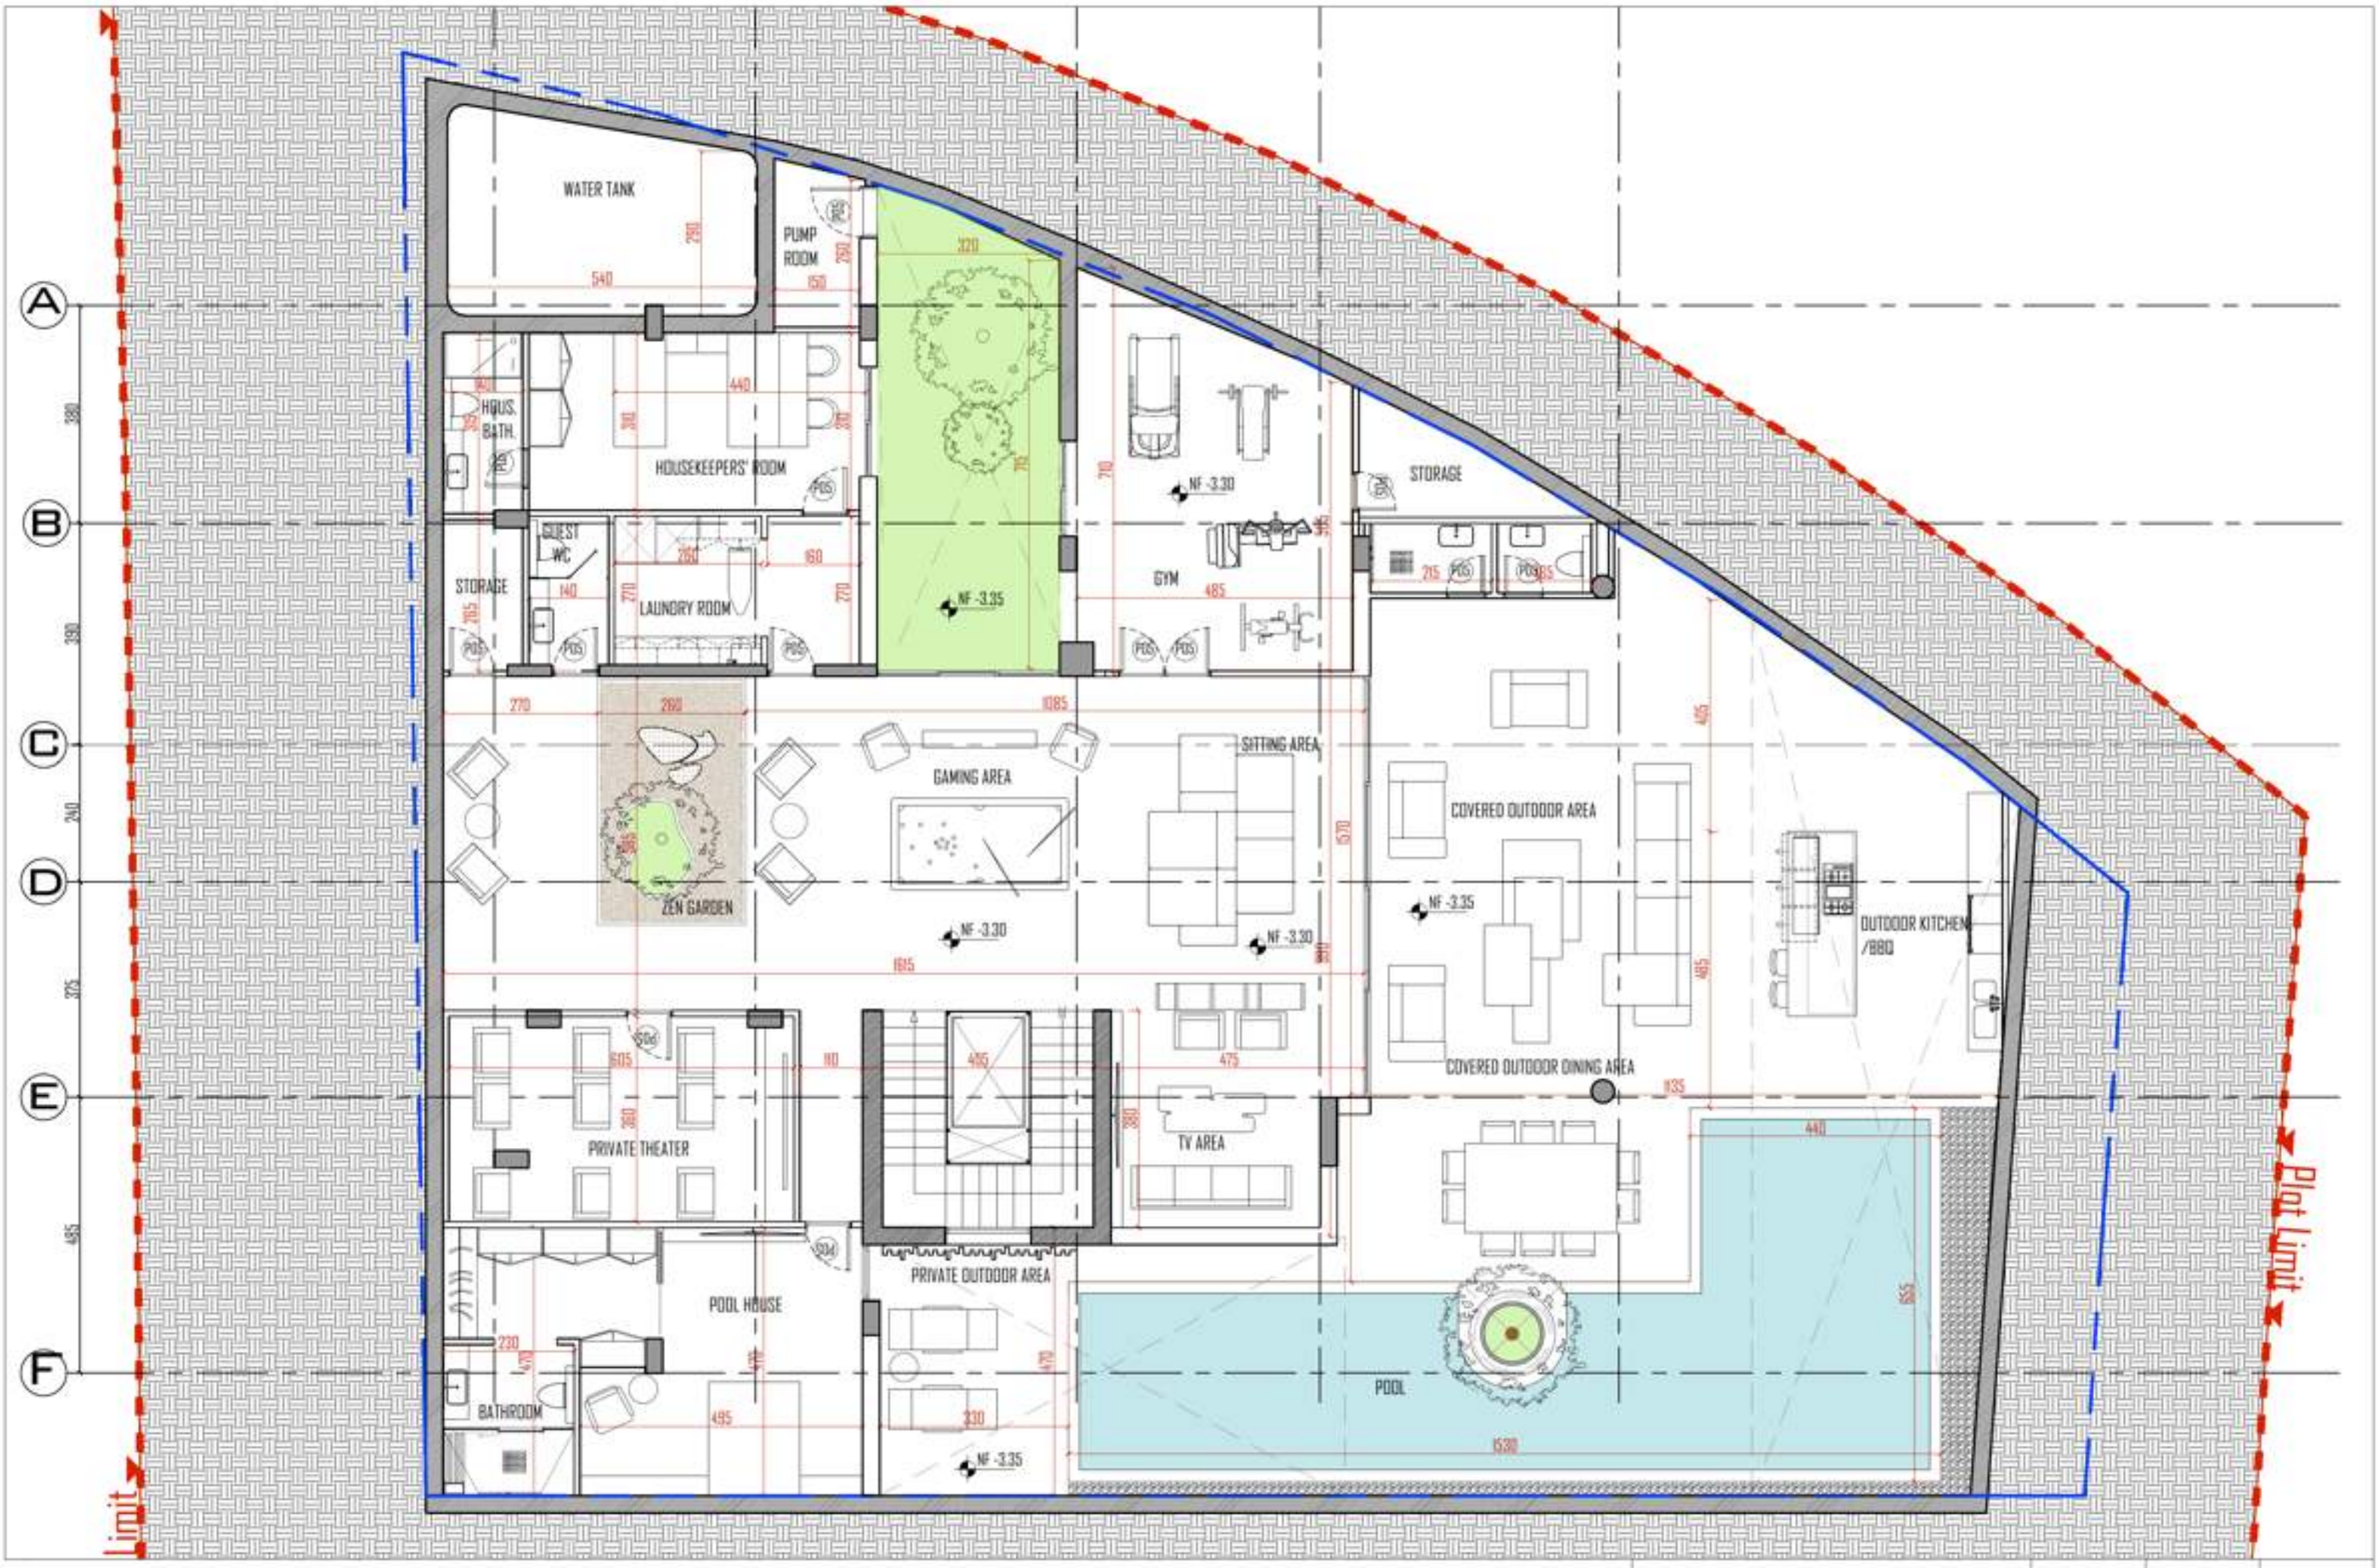


DESIGN DEVELOPMENT

BASEMENT FLOOR PLAN

| DATE | SCALE | SHEET # |
|---|---|---|
| 8 APRIL 24 | 1/100 | |

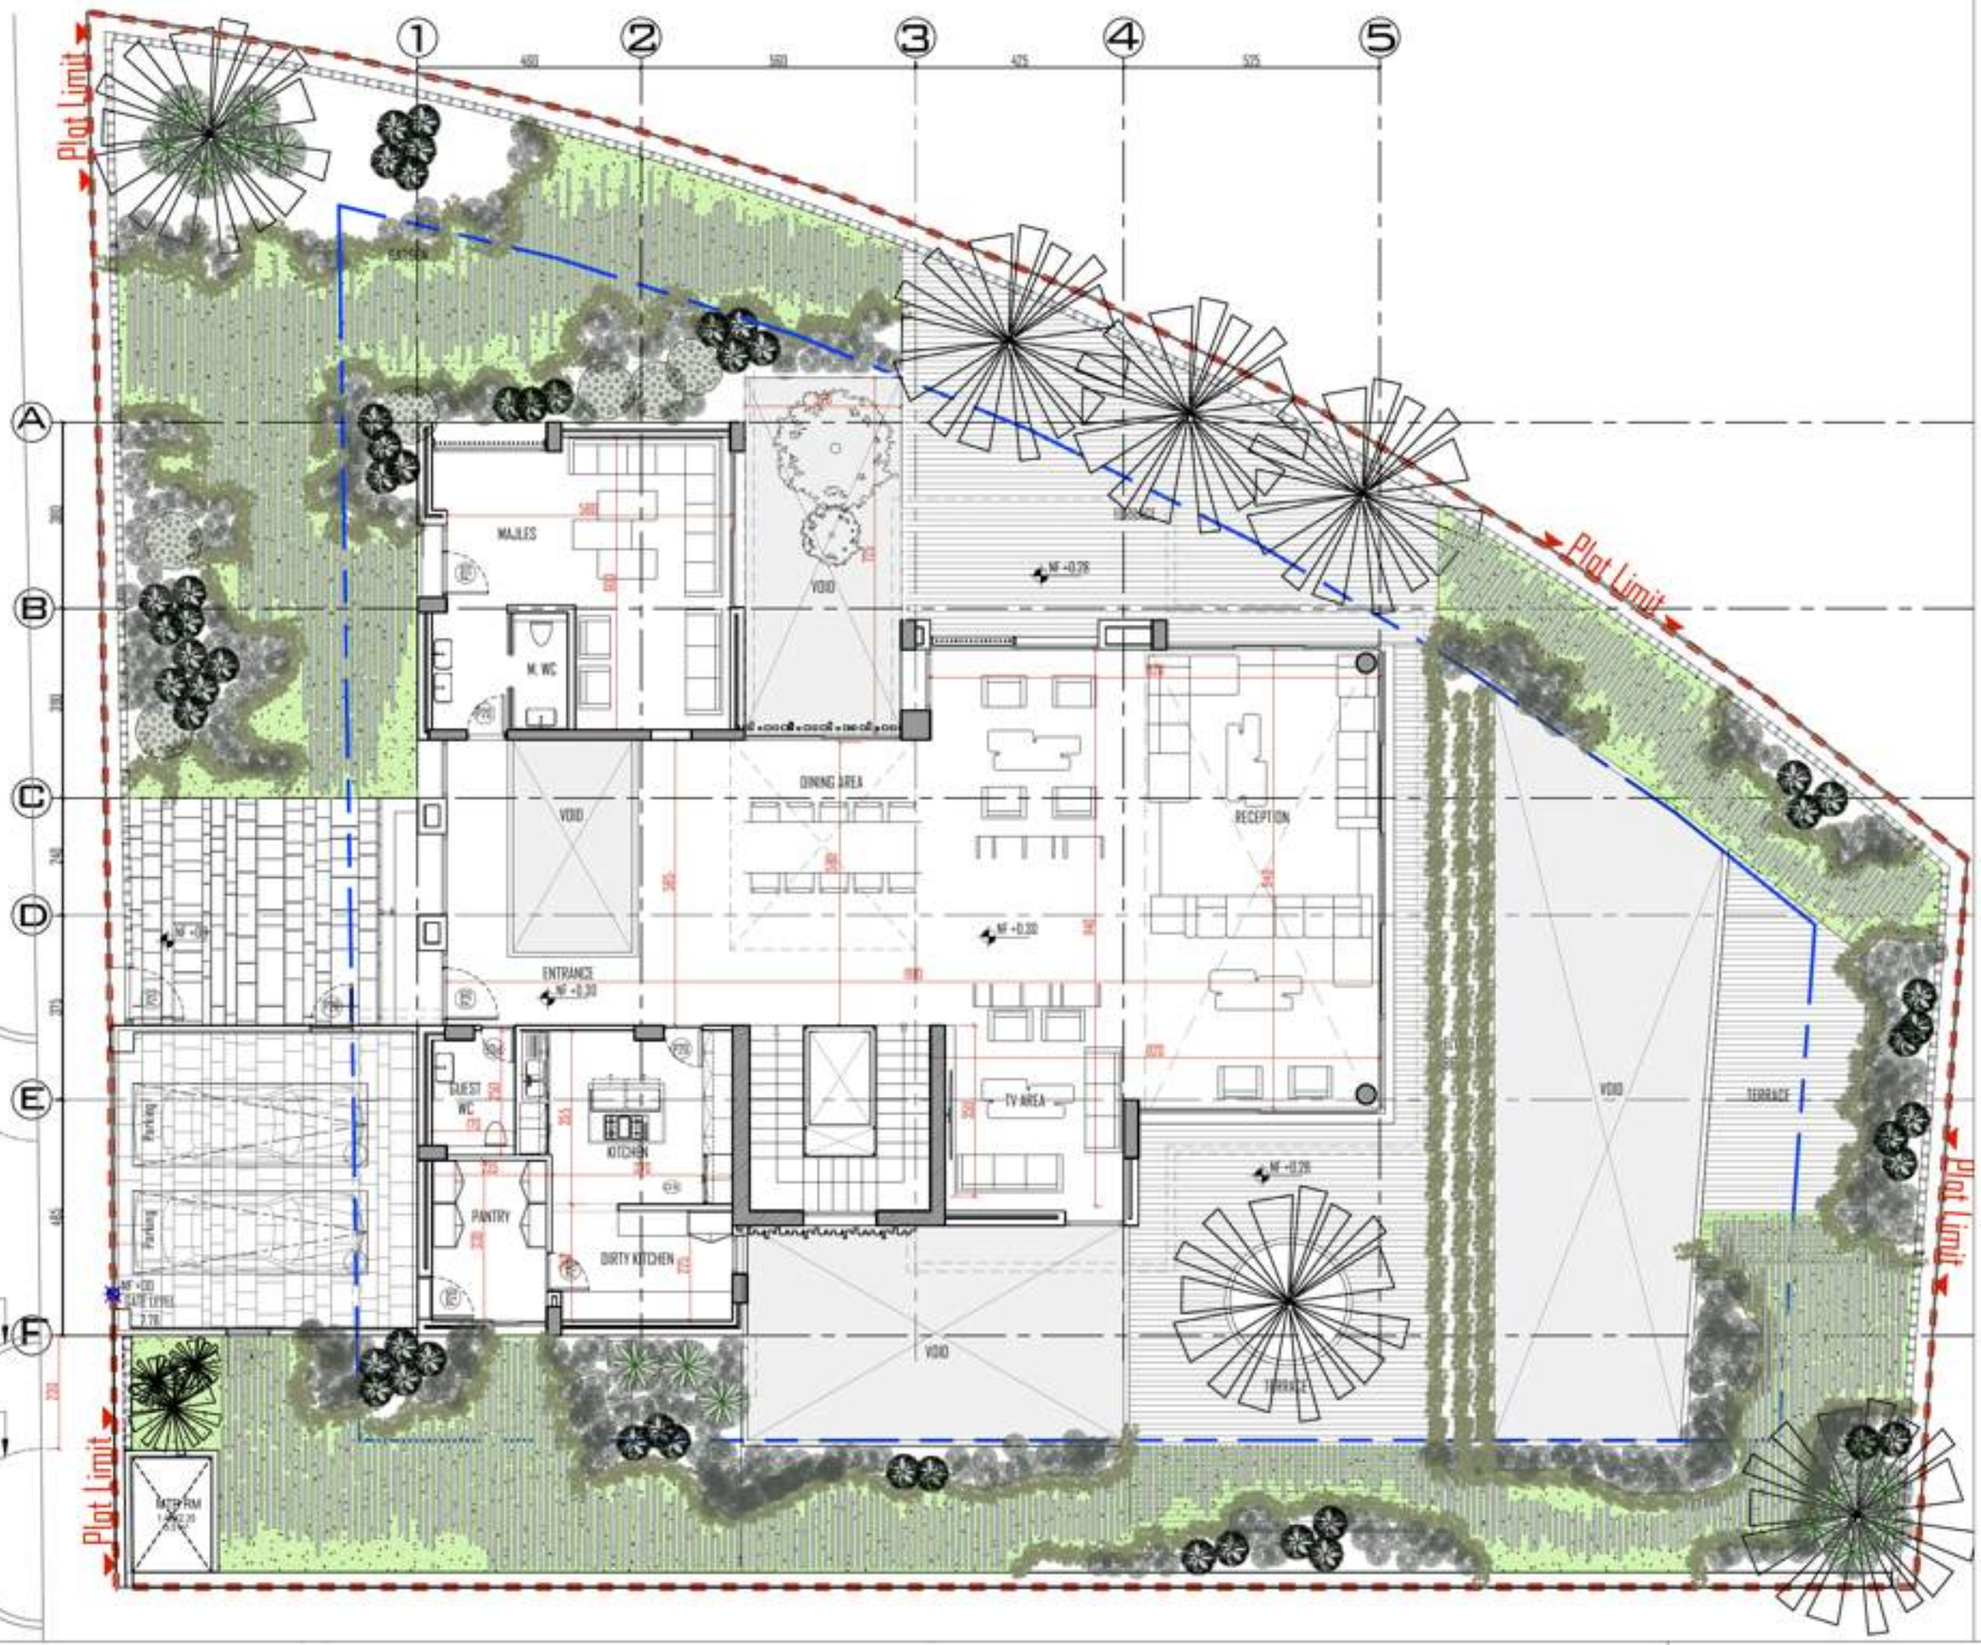




Rosmarinus Officinalis



Plumbago Capensis



Cassia Nemophila



Veitchia Merrillii



Pennisetum Setaceum



Carissa Microcarpa

DESIGN DEVELOPMENT

GROUND FLOOR LANDSCAPE

| DATE | SCALE | SHEET # |
|---|---|---|
| 8 APRIL 24 | 1/100 | |