PRIVATE RESIDENCES / P07-025

Al Zorah 025

Central Park · Al Zorah · Ajman

Framed by architecture.
Opened to nature.



Architectural design presentation
Prepared for private consideration

Designed around a more personal way of living.

A composition of crisp white volumes and slender vertical fins gives this residence its unmistakable character. The angular site opens into terraces, garden spaces and a sheltered private leisure level.

A family living room brings the upper floor together, while the lower level pairs a private theatre and gym with poolside dining, a Zen garden and outdoor entertaining.

Design status & important information

This presentation describes architectural proposals from the supplied design collection. Illustrations are not photographs of completed properties. Plans, finishes, features, availability and commercial terms require confirmation. Rendered proportions are indicative; use confirmed architectural drawings for dimensions. No price, completion date or investment return is represented.

Community location: Central Park · Al Zorah · Ajman

Space for every part of life.

Wellness & leisure

- Swimming pool
- Gym
- Private theatre
- Gaming area
- Pool house and bathroom

Evidence: Drawing labels. Source pages 8.

Garden & entertaining

- Zen garden
- Outdoor kitchen / BBQ
- Covered outdoor dining
- Covered outdoor sitting area
- Private outdoor area
- Terraces
- Garden and flowerbeds

Evidence: Drawing labels. Source pages 6, 8, 11.

Space for every part of life.

Living & hospitality

- Majlis
- Reception room
- TV area
- Dining area
- Kitchen
- Preparation kitchen
- Pantry
- Family living room
- Five upper-floor bedrooms
- Bedroom dressing rooms and bathrooms

Evidence: Drawing labels. Source pages 6–7.

Practical comfort

- Two parking spaces
- Housekeepers’ room and bathroom
- Laundry
- Storage
- Guest washrooms

Evidence: Drawing labels. Source pages 6, 8, 11.

Architecture & arrival



Architectural visualisation / Image 01 of 05

Architecture & arrival



Architectural visualisation / Image 02 of 05

Architecture & arrival



Architectural visualisation / Image 03 of 05

Architecture & arrival




Architectural visualisation / Image 04 of 05

Architecture & arrival



Architectural visualisation / Image 05 of 05

Ground floor

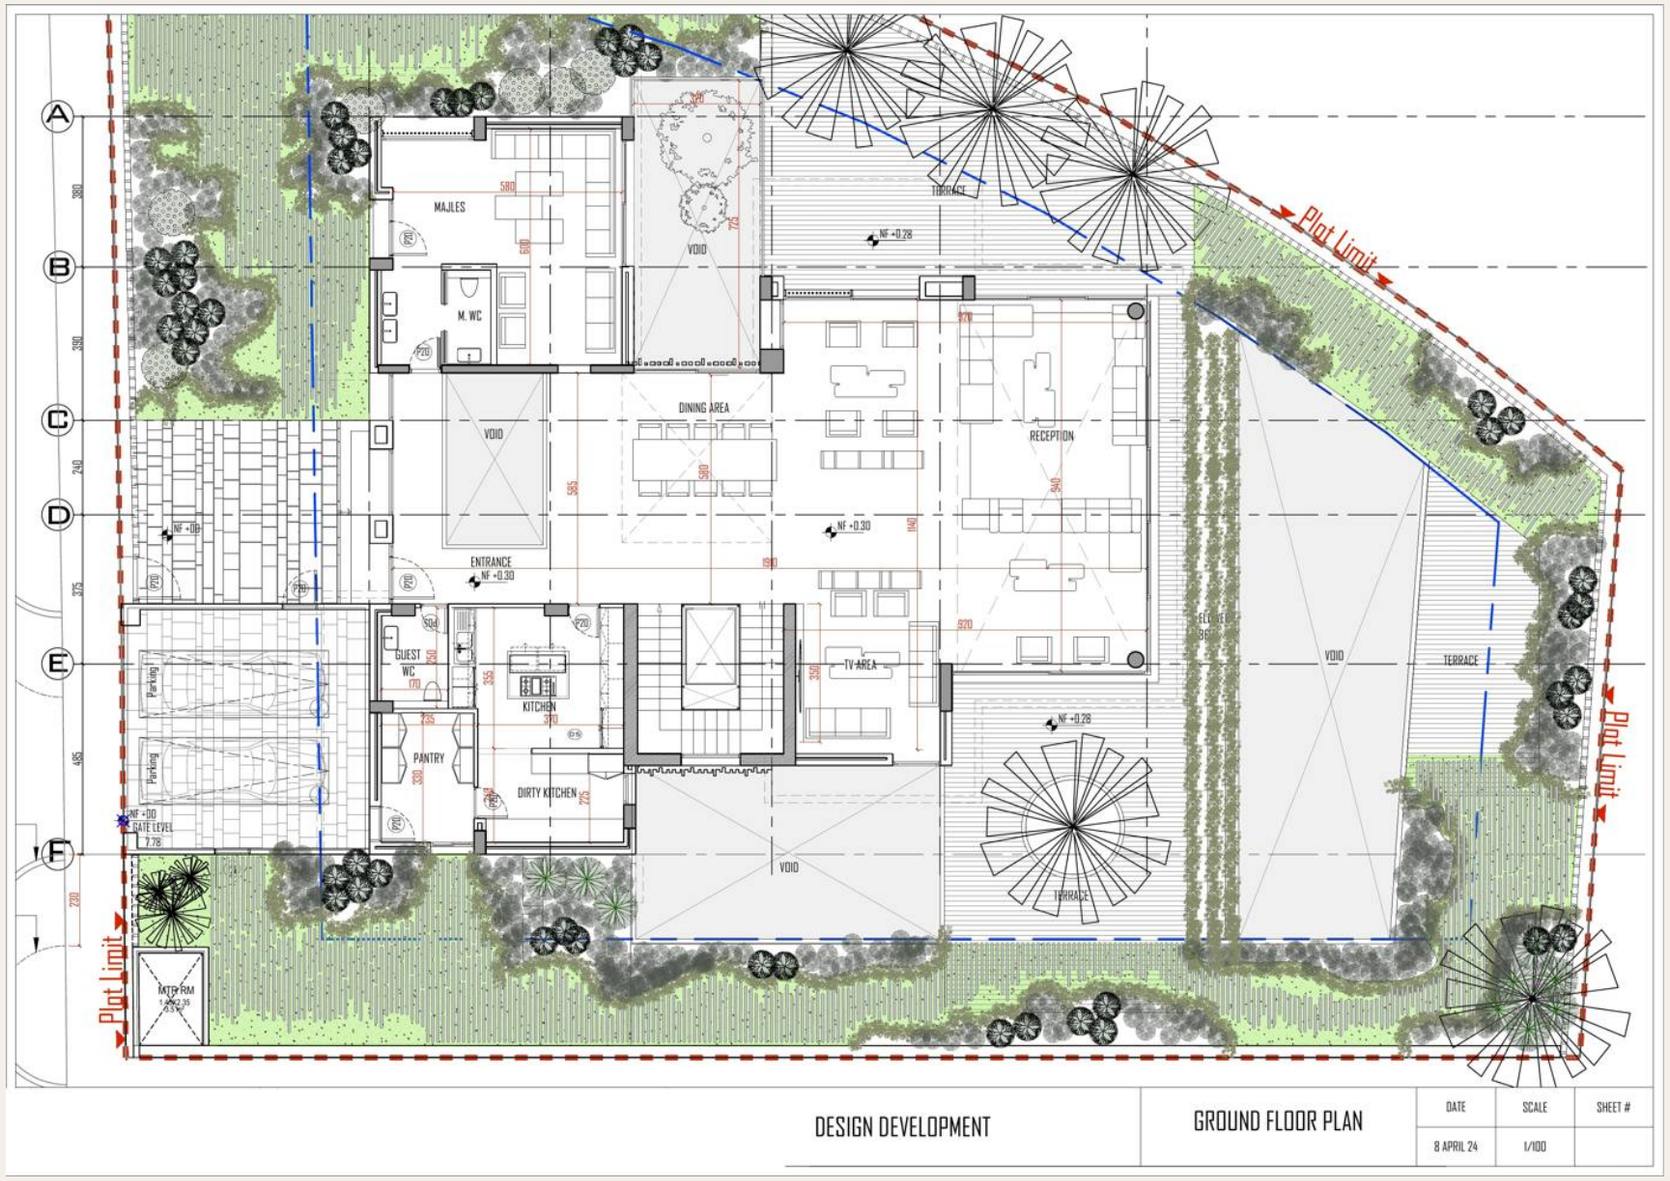


Design proposal. Refer to confirmed architectural drawings for dimensions. Do not scale from this presentation.

First floor




Design proposal. Refer to confirmed architectural drawings for dimensions. Do not scale from this presentation.

Basement

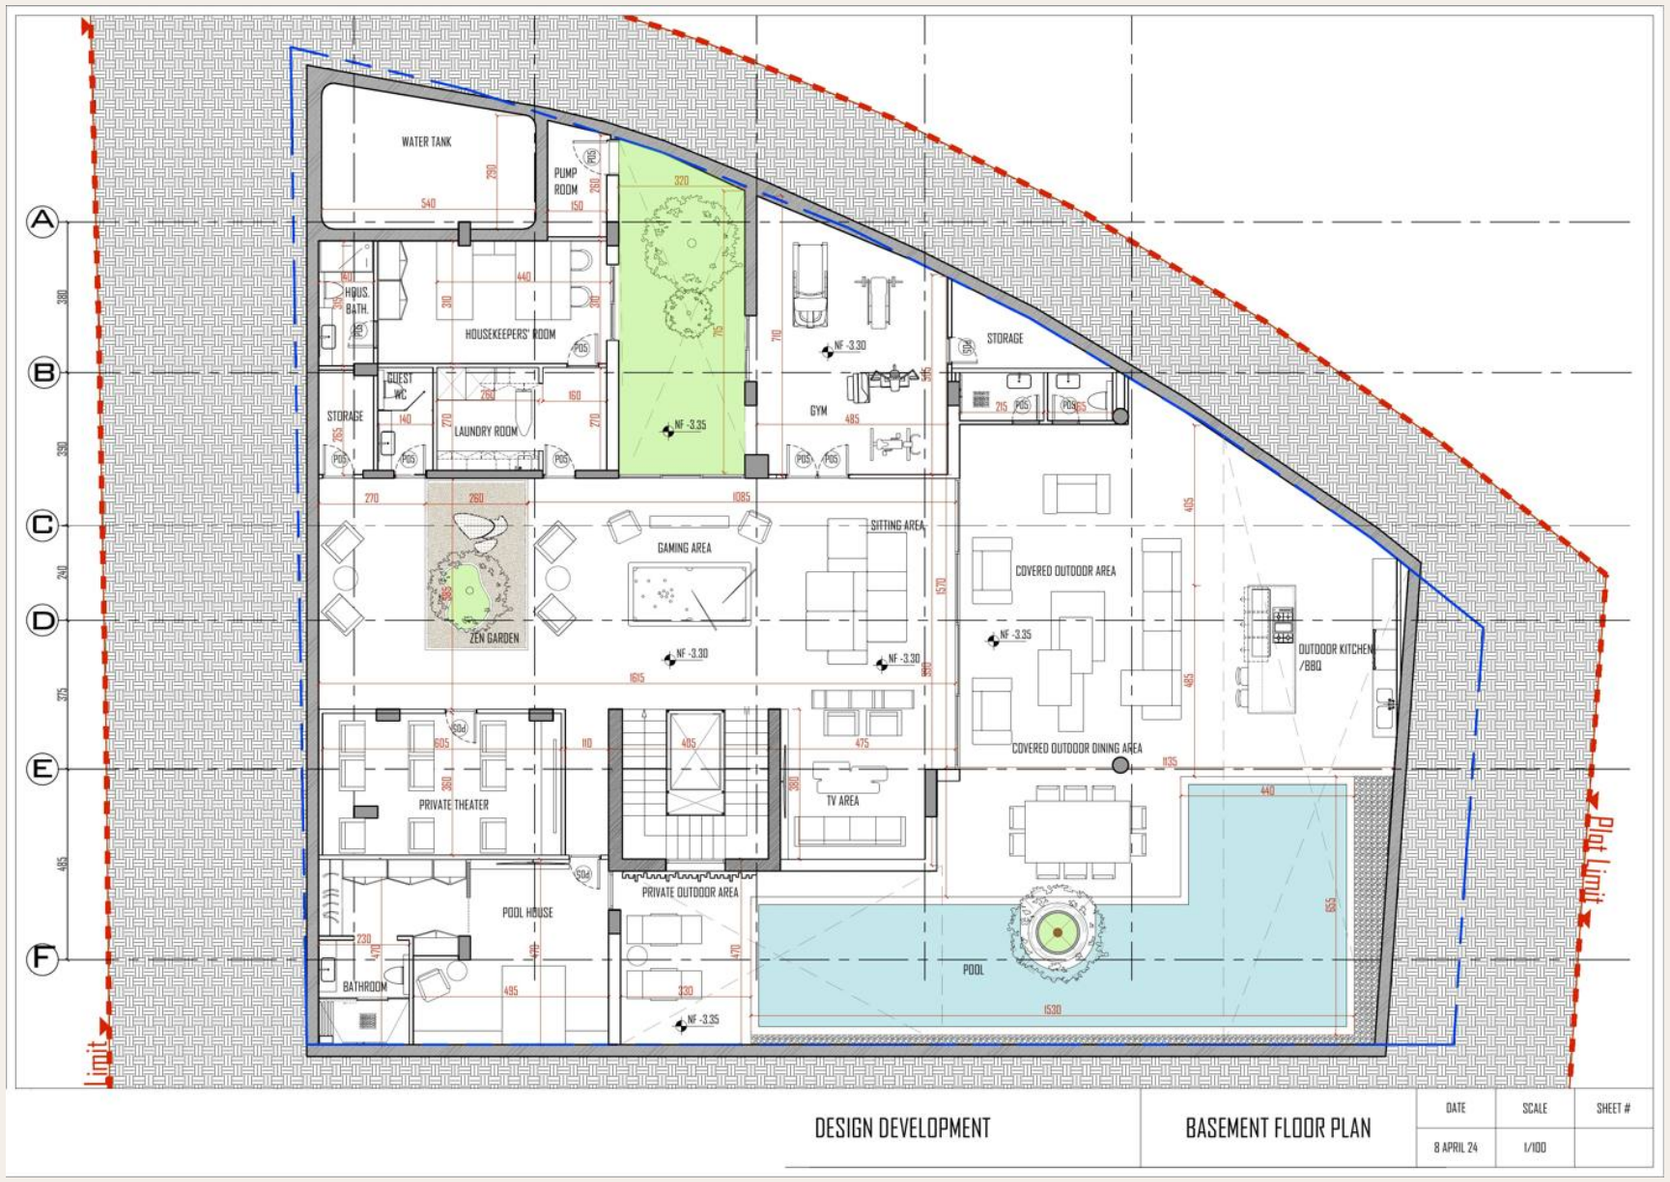

Design proposal. Refer to confirmed architectural drawings for dimensions. Do not scale from this presentation.

Landscape plan

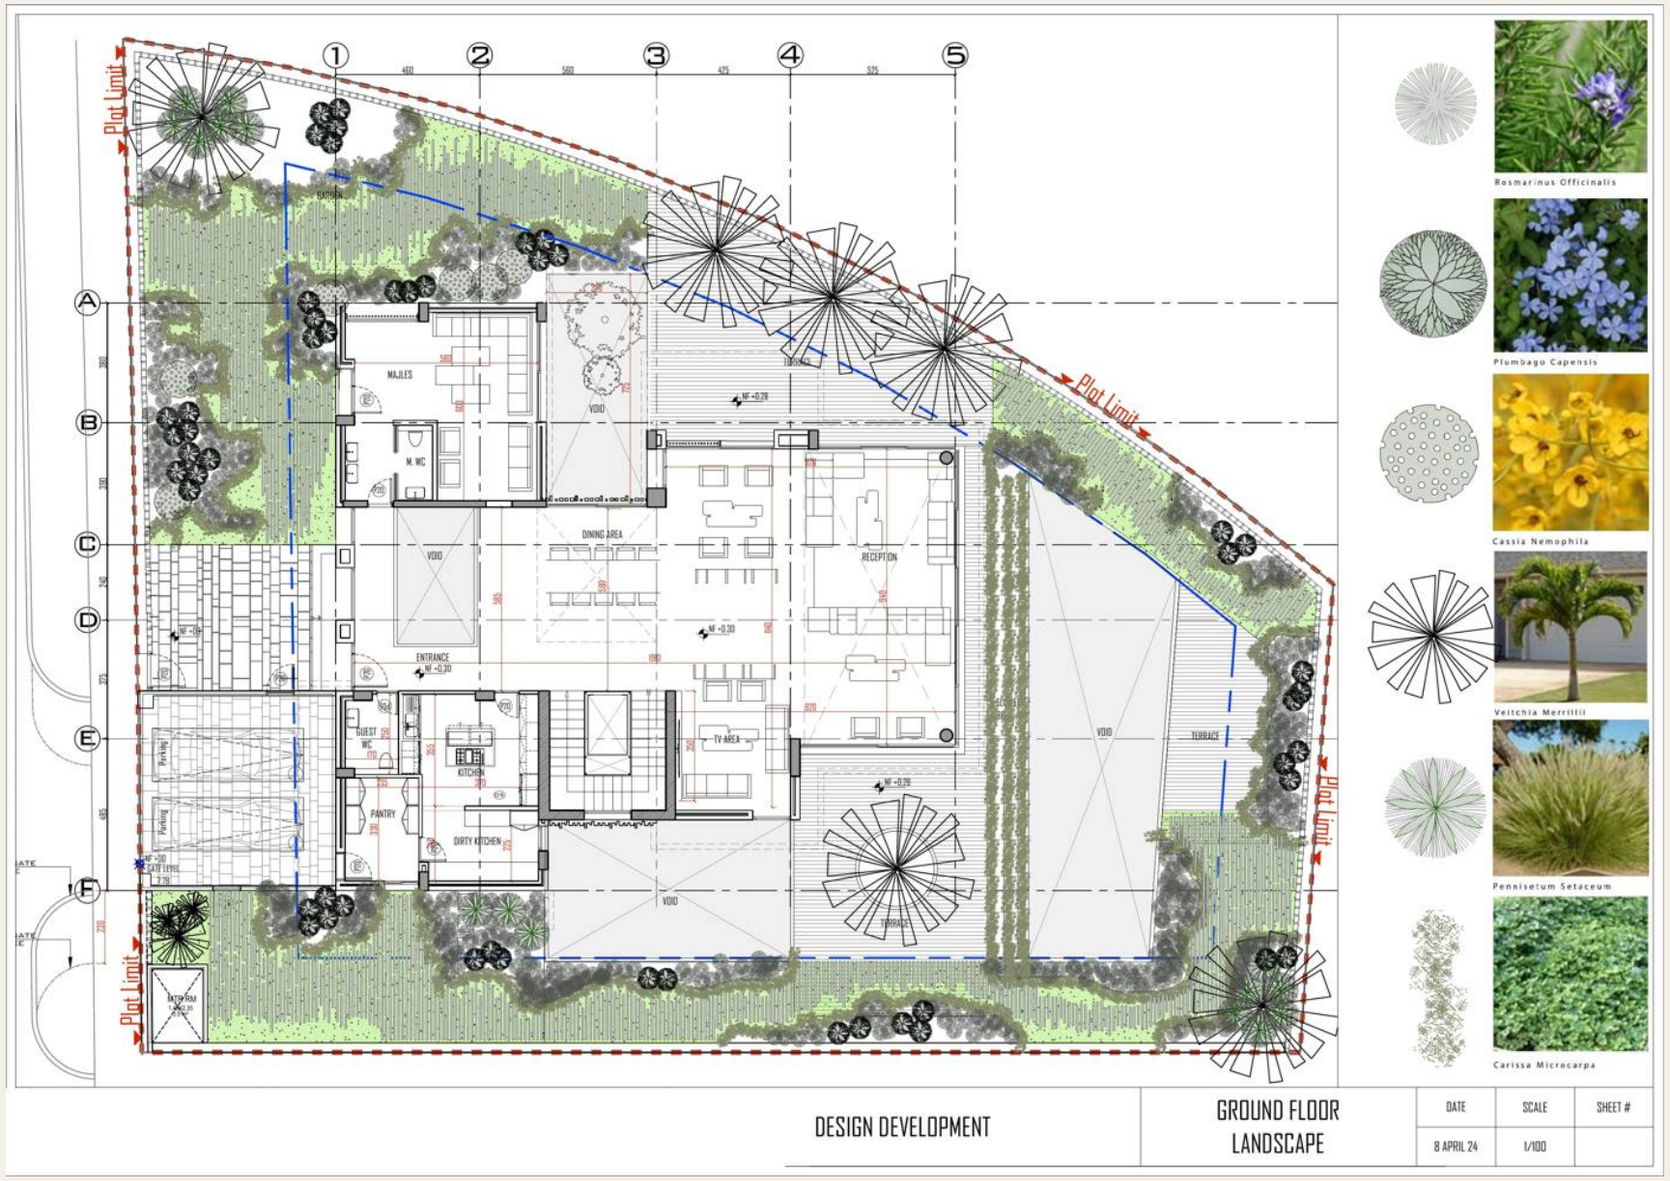

Design proposal. Refer to confirmed architectural drawings for dimensions. Do not scale from this presentation.

Your next chapter, built around you.

Explore the spaces that matter to you. Arrange a video consultation, request a site visit or register your interest with AS Development.

+971 4 570 0633
info@goldenwalls.ae

Prime Business Centre, Continents Tower, JVC District 13, Al Barsha South 4, Dubai, UAE