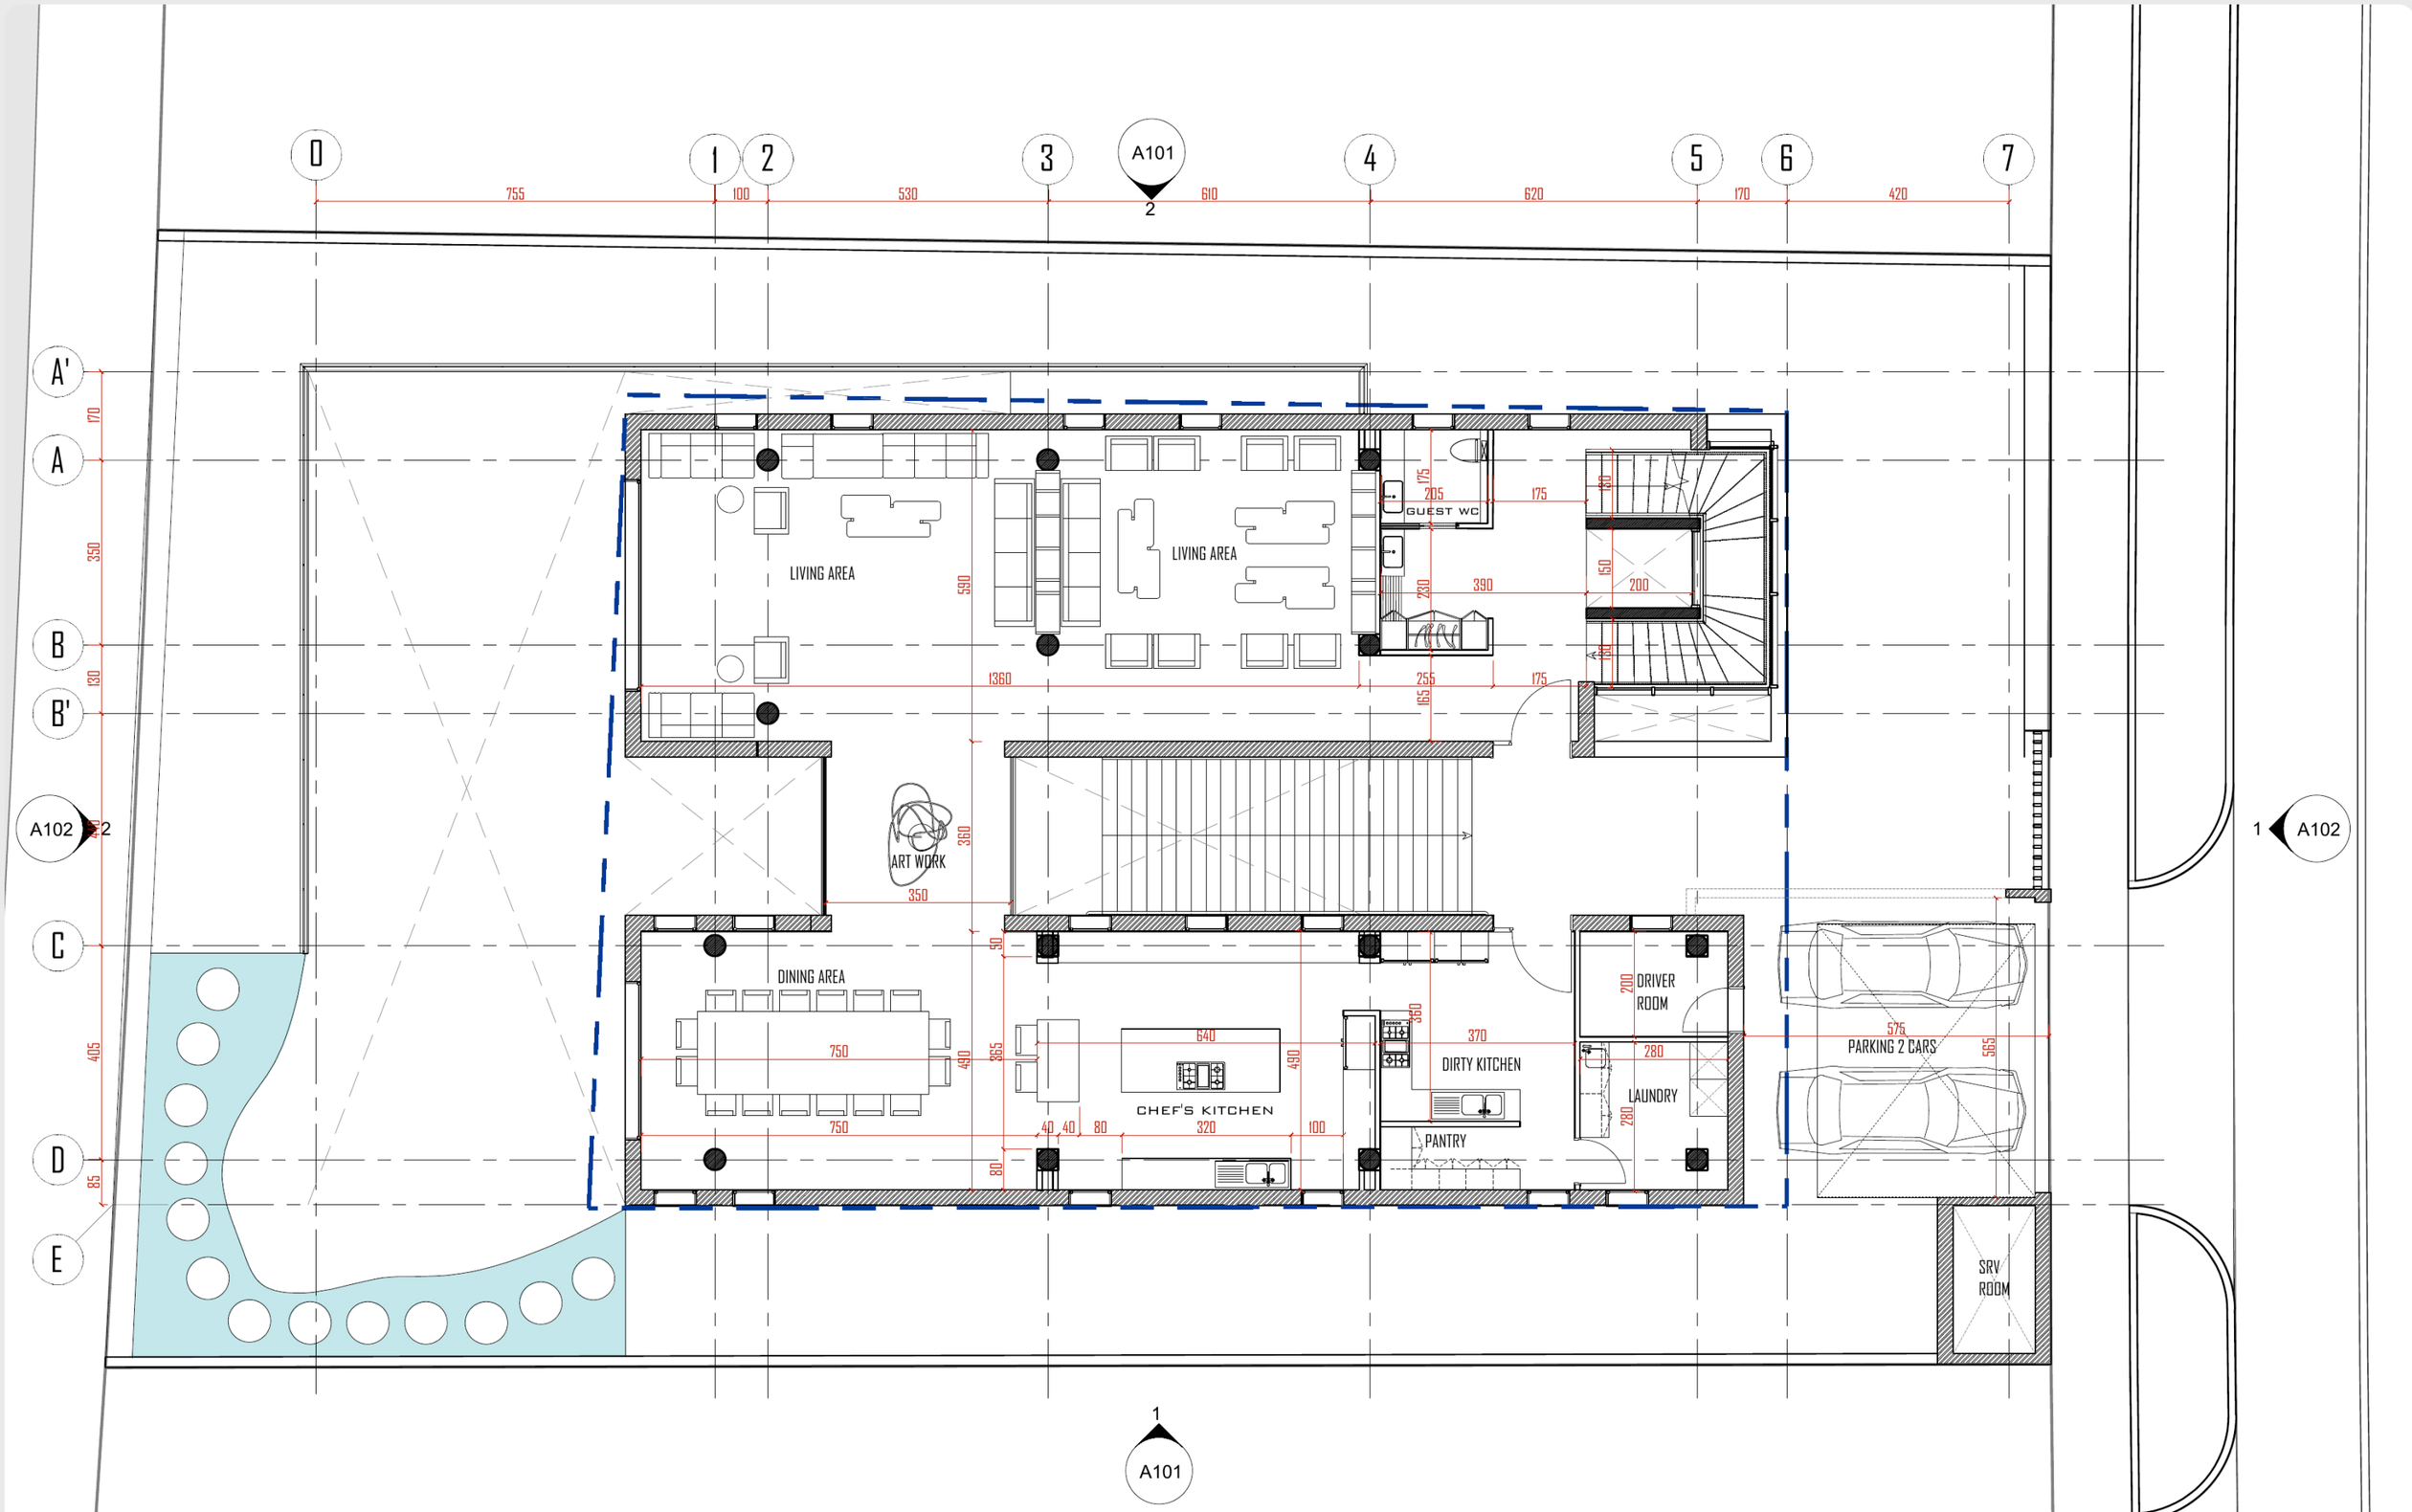


PHASE: DESIGN DEVELOPMENT


DRAWING: GROUND FLOOR PLAN

PLOT INFO: PLOT:P07-026
ALZOHRA - CENTRAL PARC
LOCATION: UAE AJMAN- AL ZOHRA CITY


DATE: 31 MAR 25

SCALE: 1/100

SHEET #: A-106

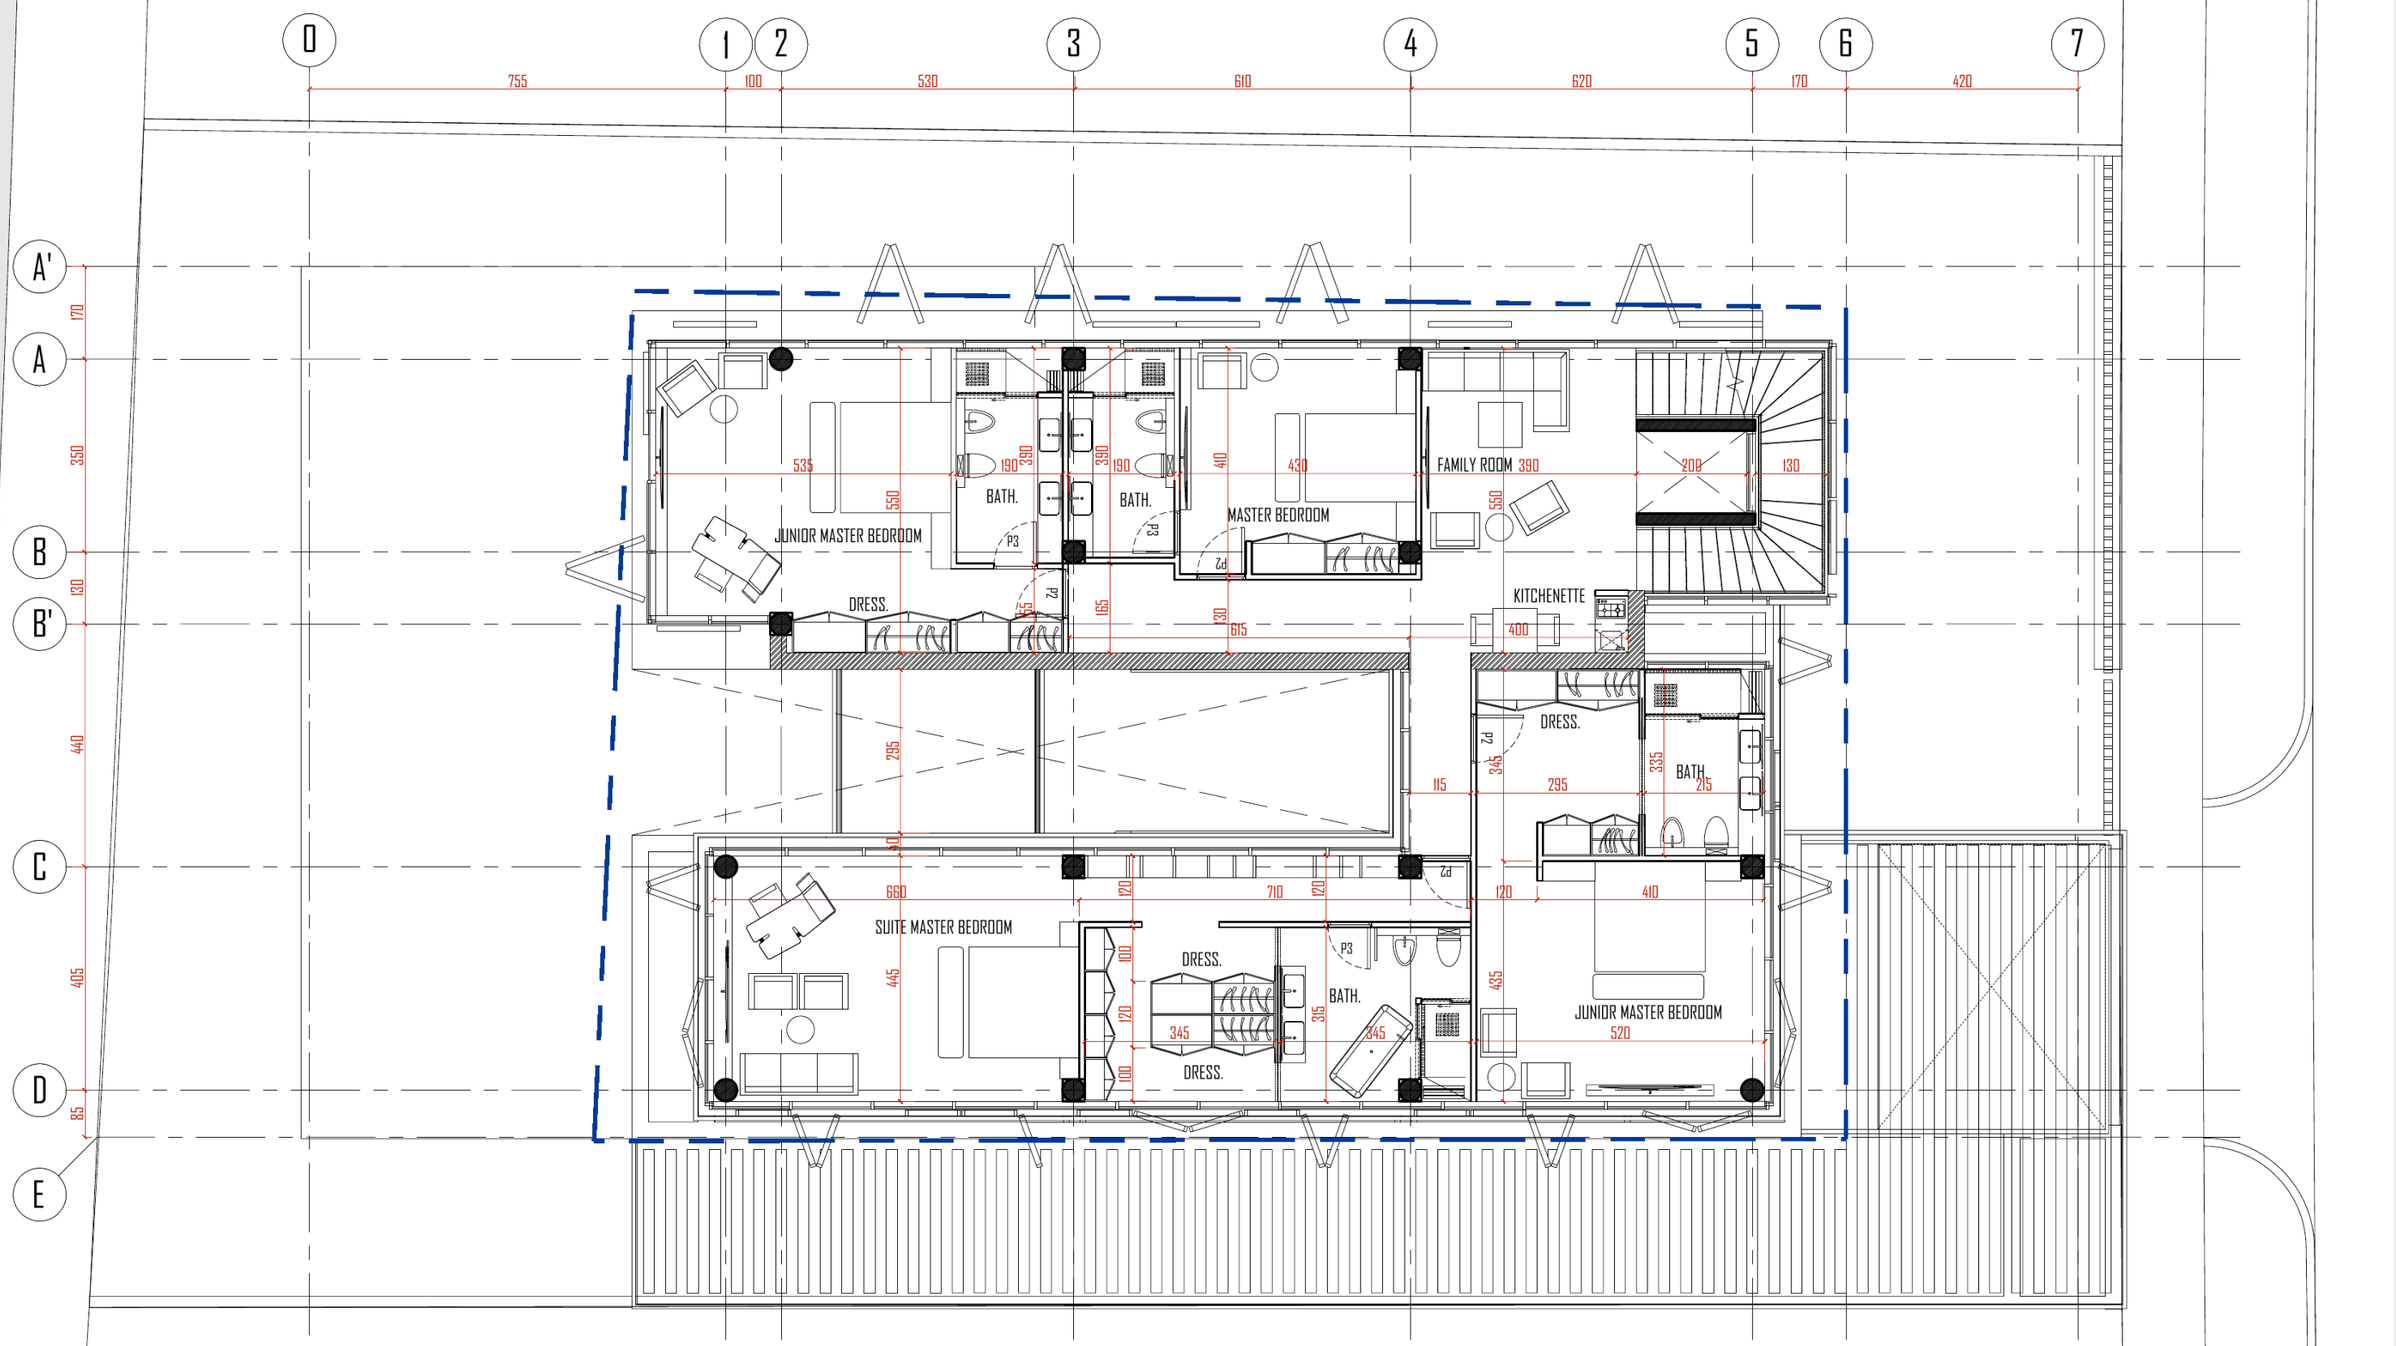

PHASE	DESIGN DEVELOPMENT	DRAWING	FIRST FLOOR PLAN	PLOT INFO	PLOT:P07-026 ALZOHRA - CENTRAL PARC LOCATION: UAE AJMAN- AL ZOHRA CITY	DATE	29 JAN 25	SCALE	1/100	SHEET #	A-107

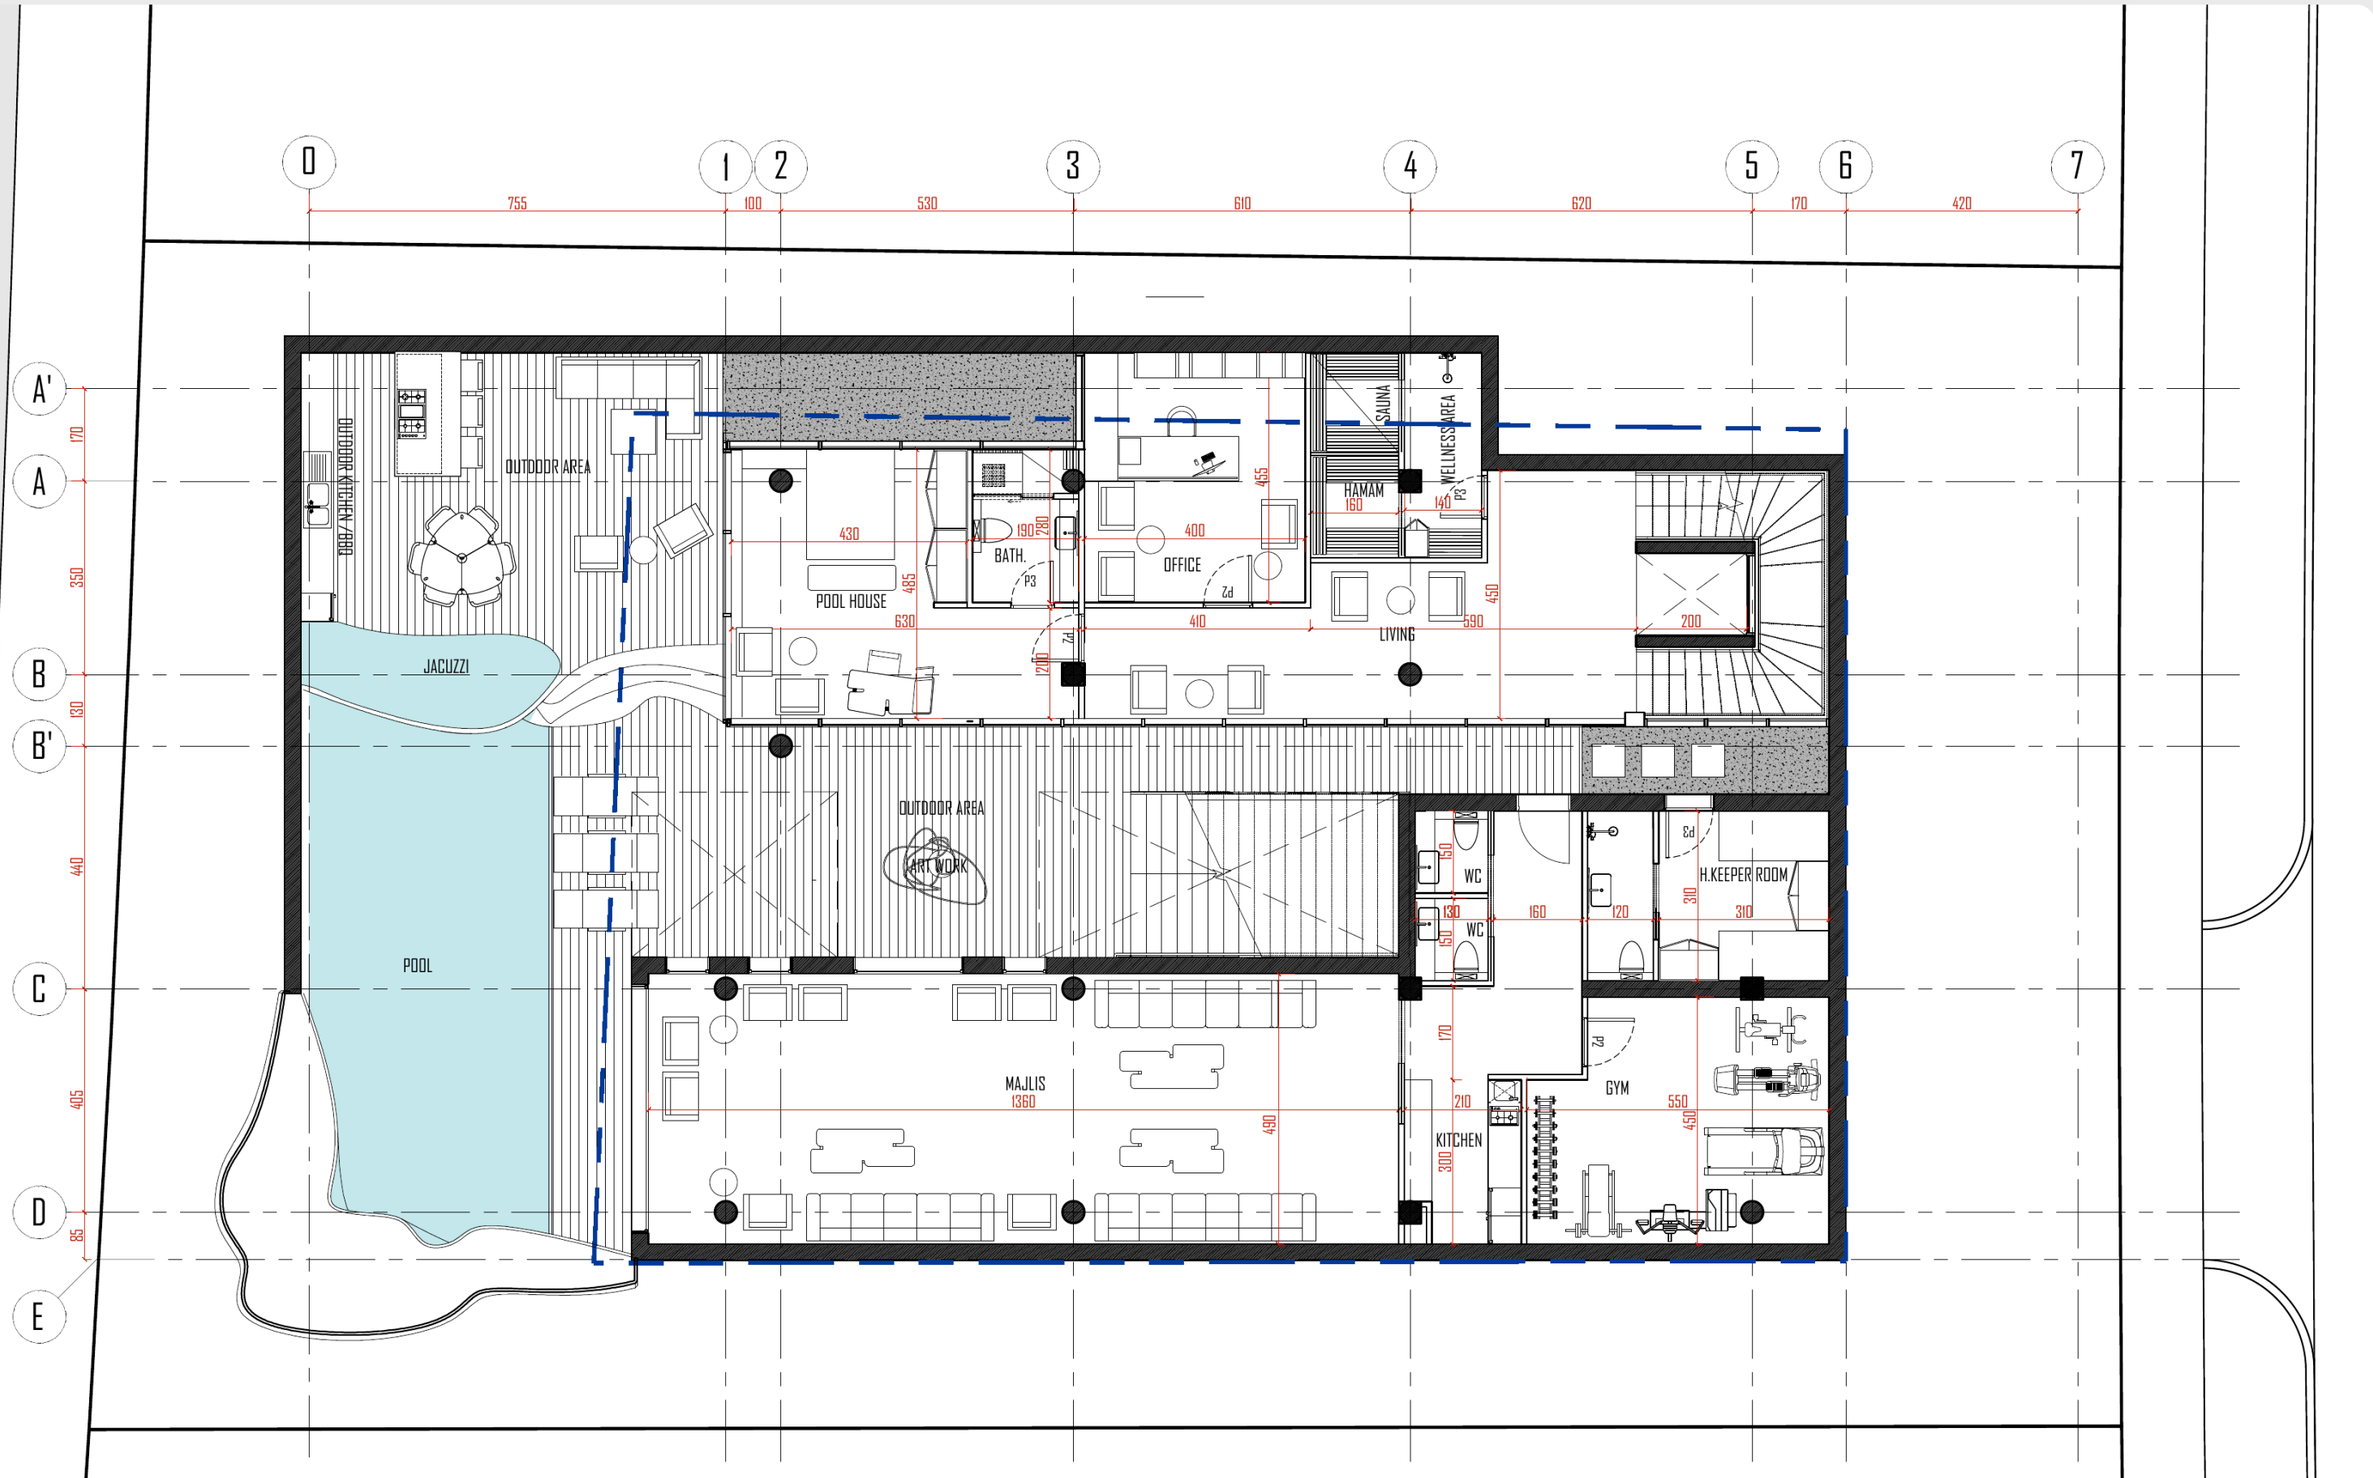

PHASE	DESIGN DEVELOPMENT	DRAWING	BASEMENT FLOOR PLAN	PLOT INFO	PLOT:P07-026 ALZOHRA - CENTRAL PARC LOCATION: UAE AJMAN- AL ZOHRA CITY	DATE	31 MAR 25
						SCALE	1/100
						SHEET #	A-108