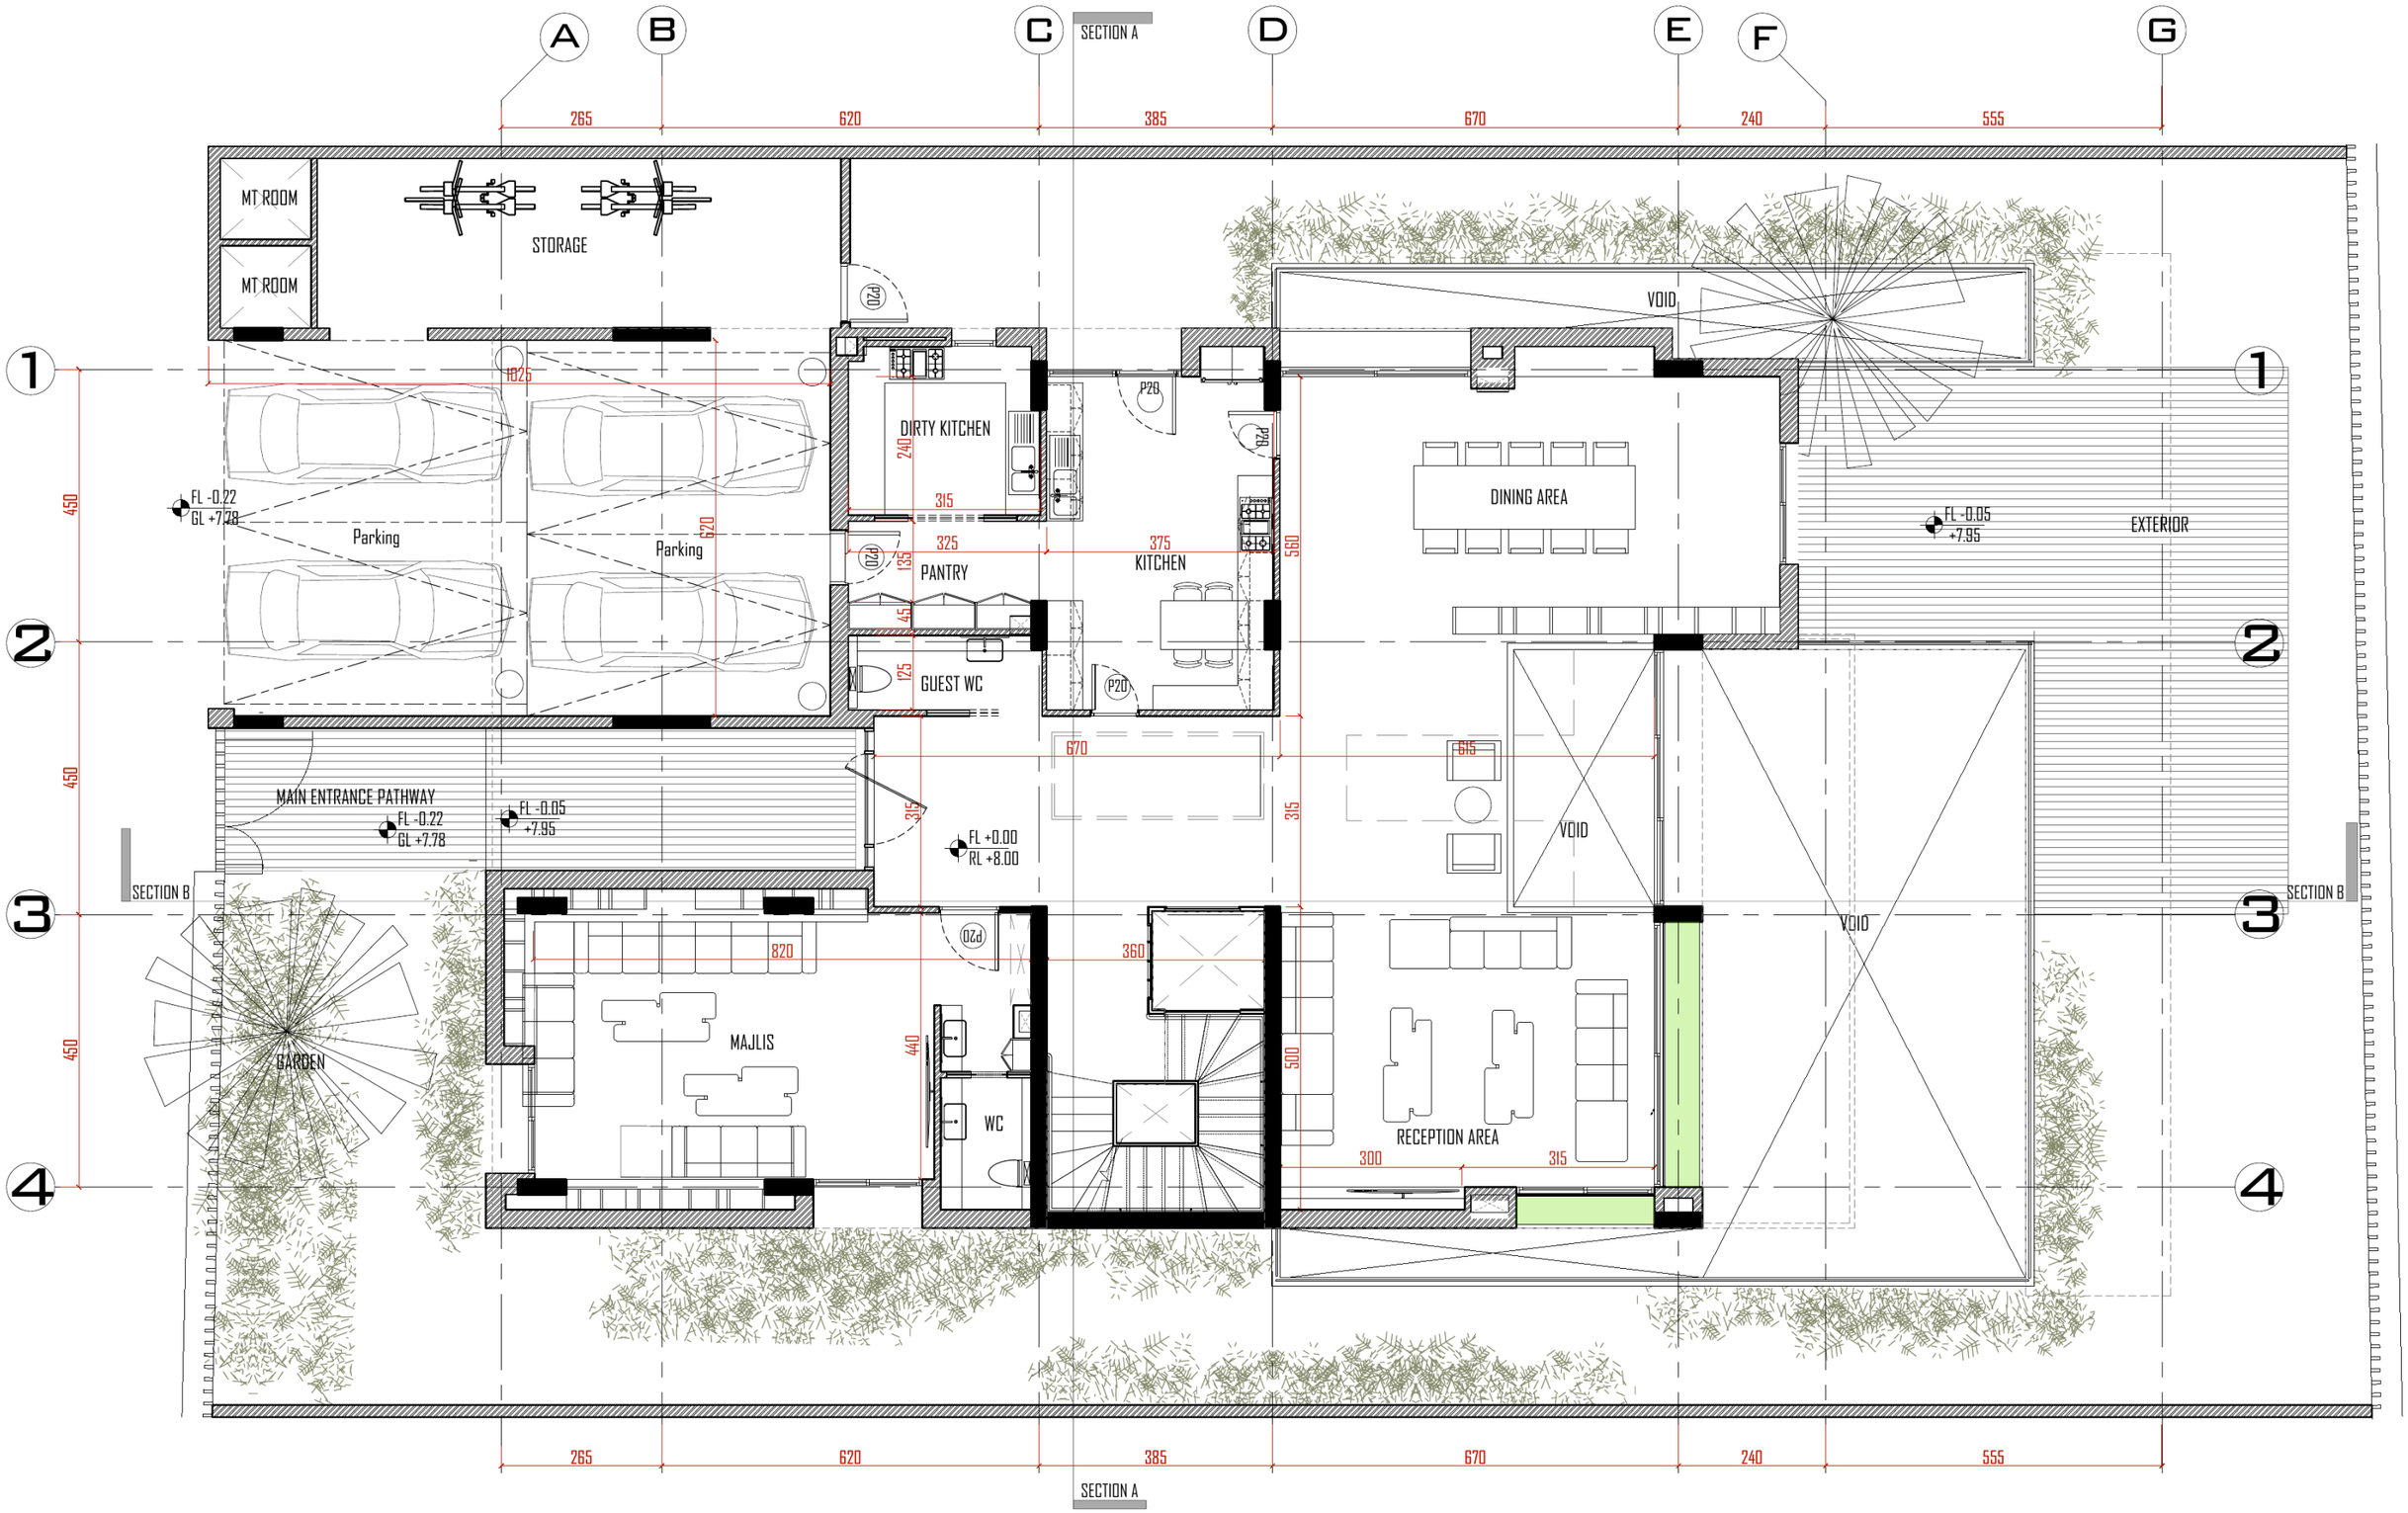



PHASE: DESIGN DEVELOPMENT

DRAWING: GROUND FLOOR PLAN

PLOT INFO: PLOT:P07-028
ALZOHRA - CENTRAL PARC
LOCATION: UAE AJMAN- AL ZOHRA CITY

DATE: 08 AUG 24

SCALE: 1/100

SHEET #: A-106




PHASE: DESIGN DEVELOPMENT


DRAWING: FIRST FLOOR PLAN

PLOT INFO: PLOT:P07-028
ALZOHRA - CENTRAL PARC
LOCATION: UAE AJMAN- AL ZOHRA CITY


DATE: 08 AUG 24

SCALE: 1/100

SHEET #: A-107

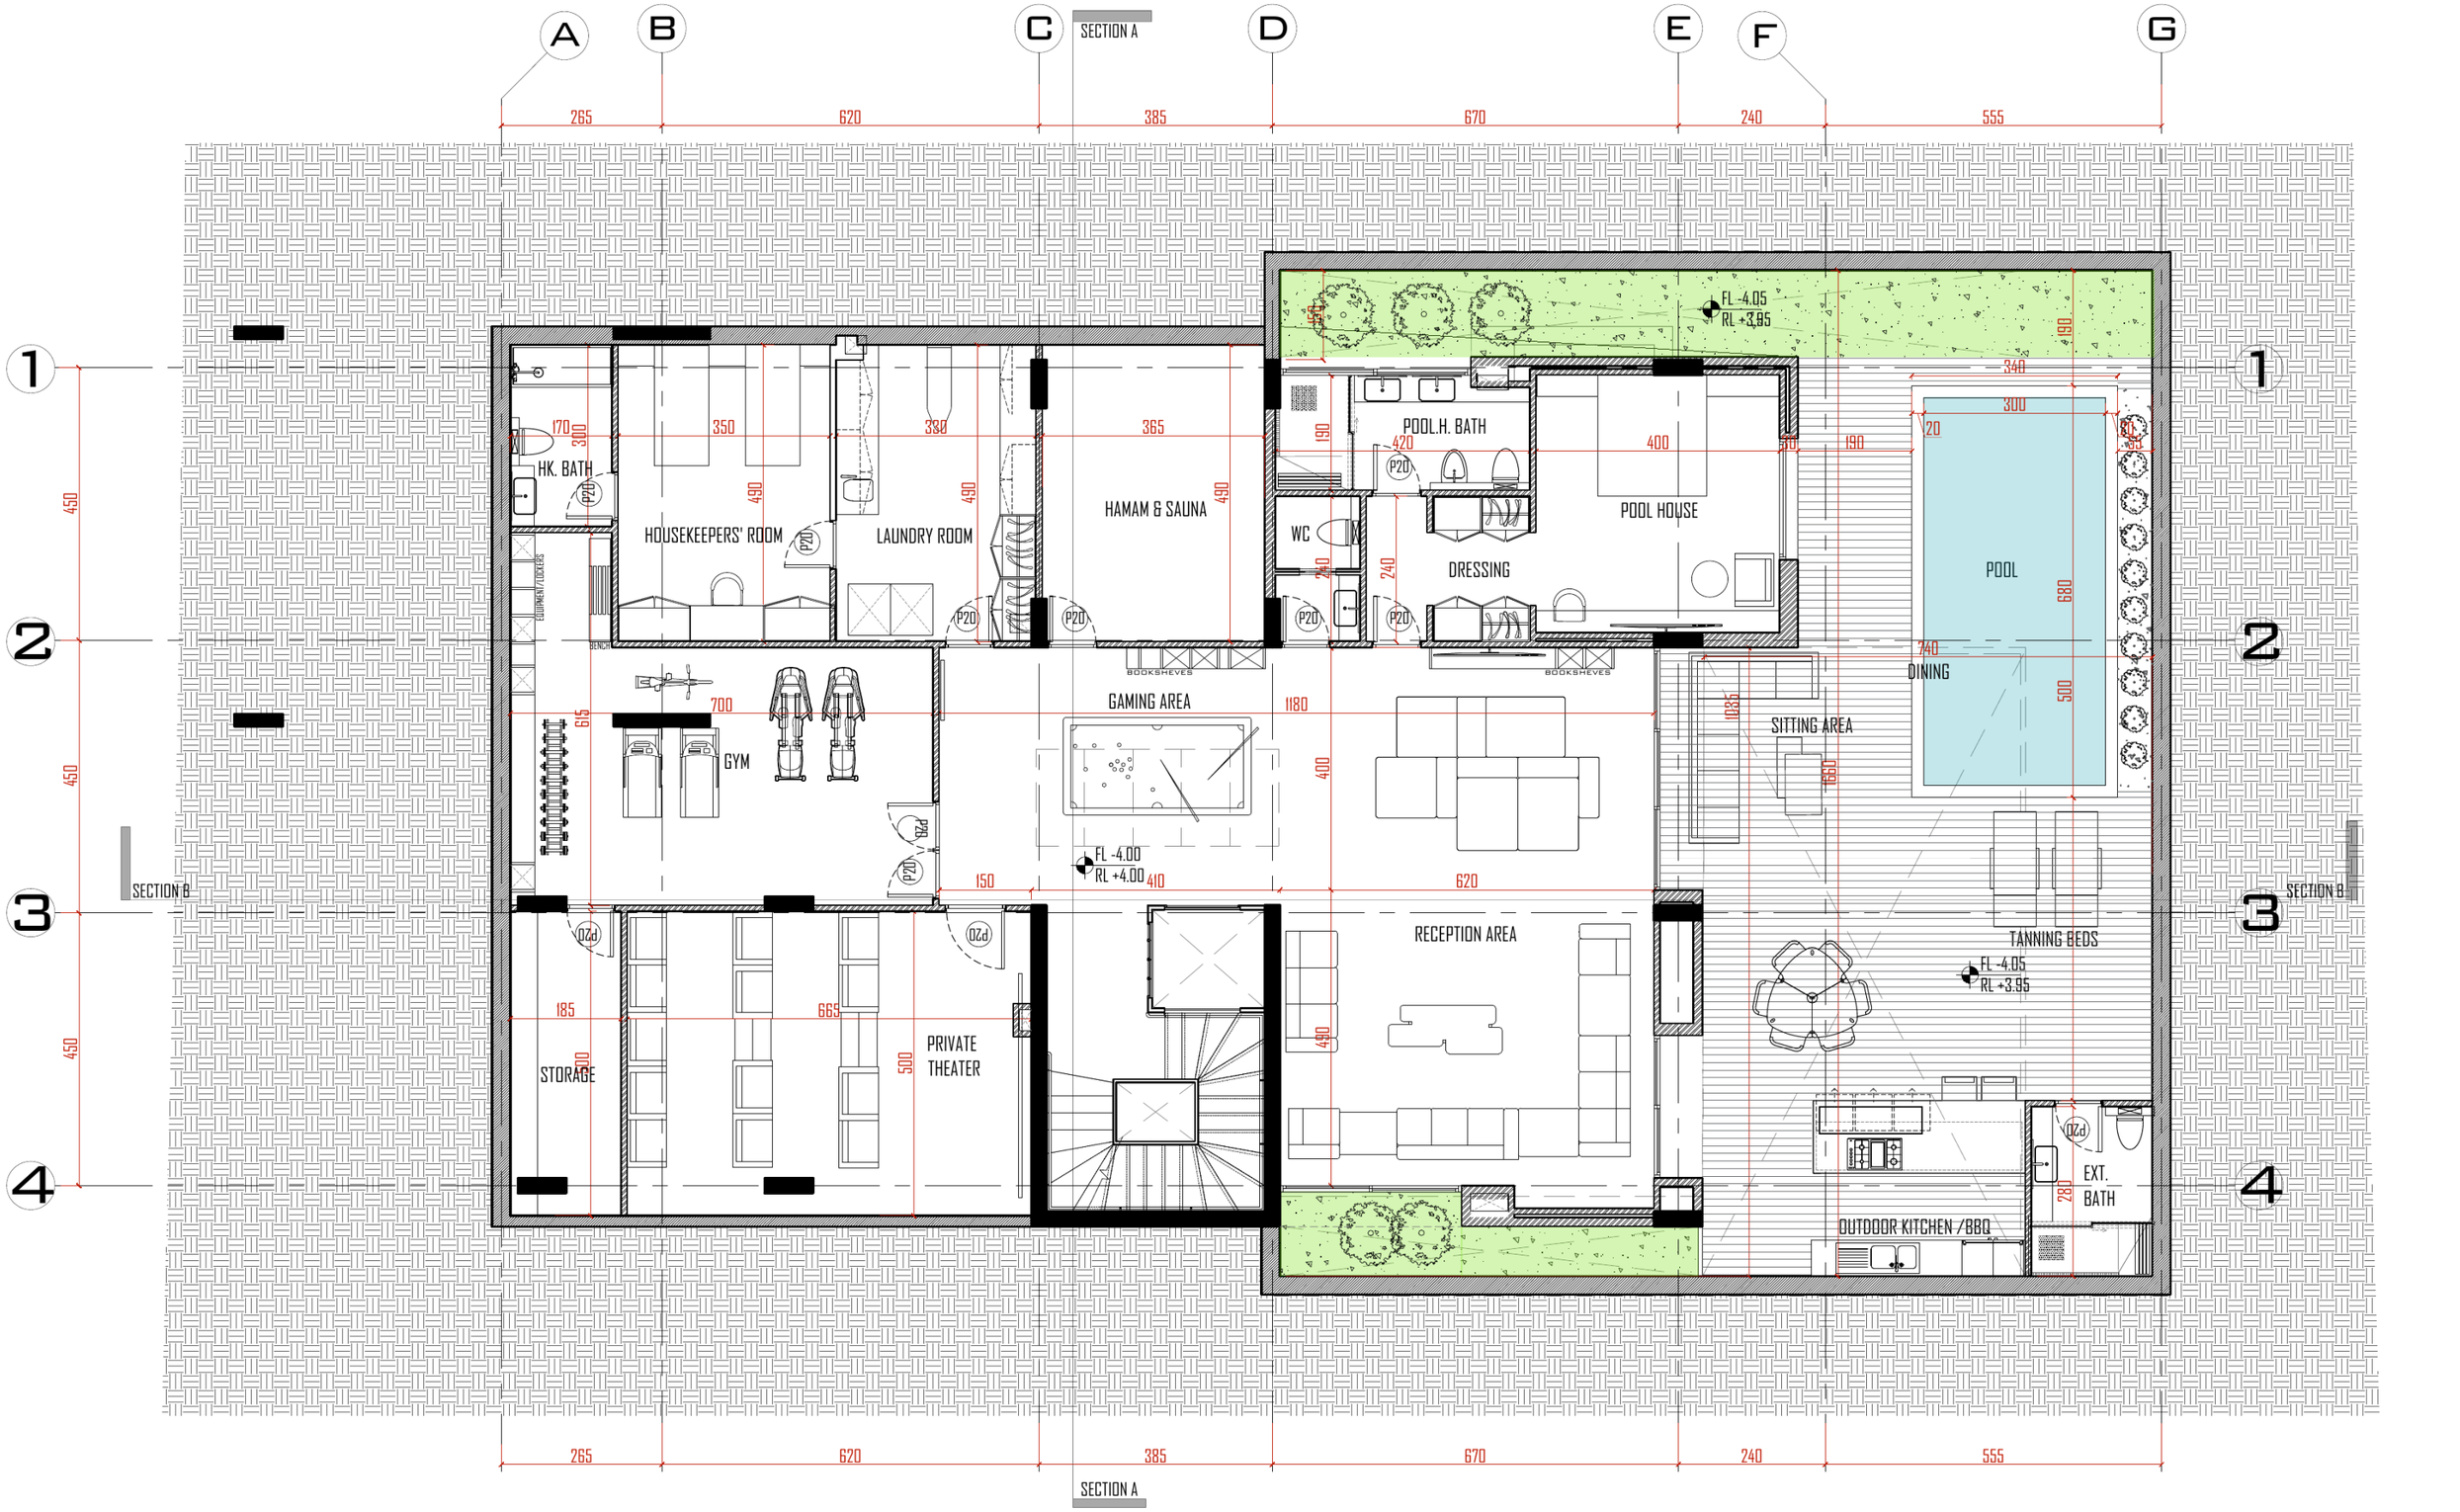


| | | | | | | | |
|---|---|---|---|---|---|---|---|
| PHASE | DESIGN DEVELOPMENT | DRAWING | BASEMENT FLOOR PLAN | PLOT INFO | PLOT:P07-028<br>ALZHRA - CENTRAL PARC<br>LOCATION: UAE AJMAN- AL ZOHRA CITY | DATE | 08 AUG 24 | SCALE | 1/100 | SHEET # | A-108 |

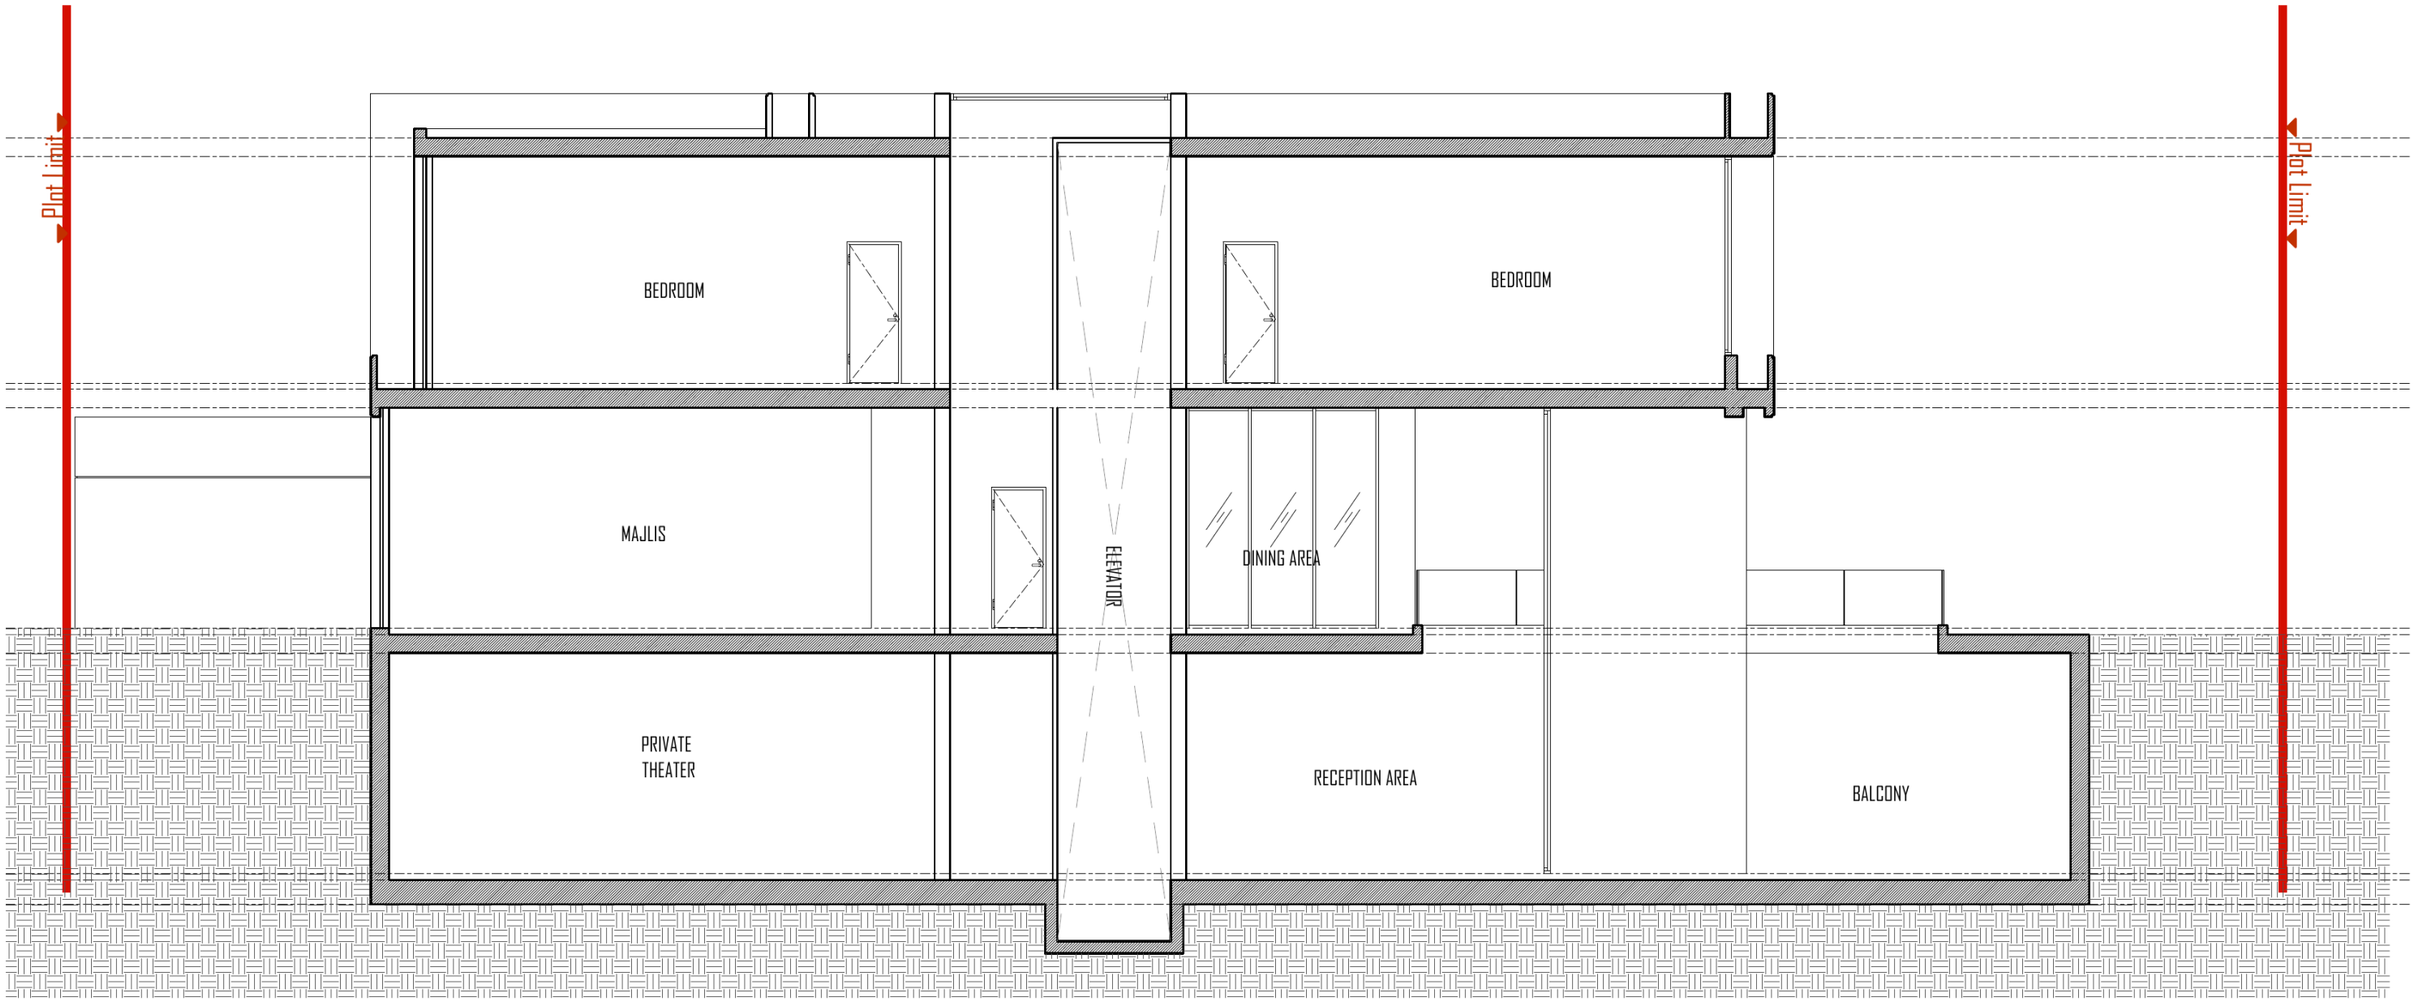


5 SECTION A
1/100

| | | | | | | | |
|---|---|---|---|---|---|---|---|
| PHASE | DESIGN DEVELOPMENT | DRAWING | SECTION | PLOT INFO | PLOT:P07-028<br>ALZOHRA - CENTRAL PARC<br>LOCATION: UAE AJMAN- AL ZOHRA CITY | DATE | 08 AUG 24 |
| SCALE | 1/100 | SHEET # | A-112 | | | | |