
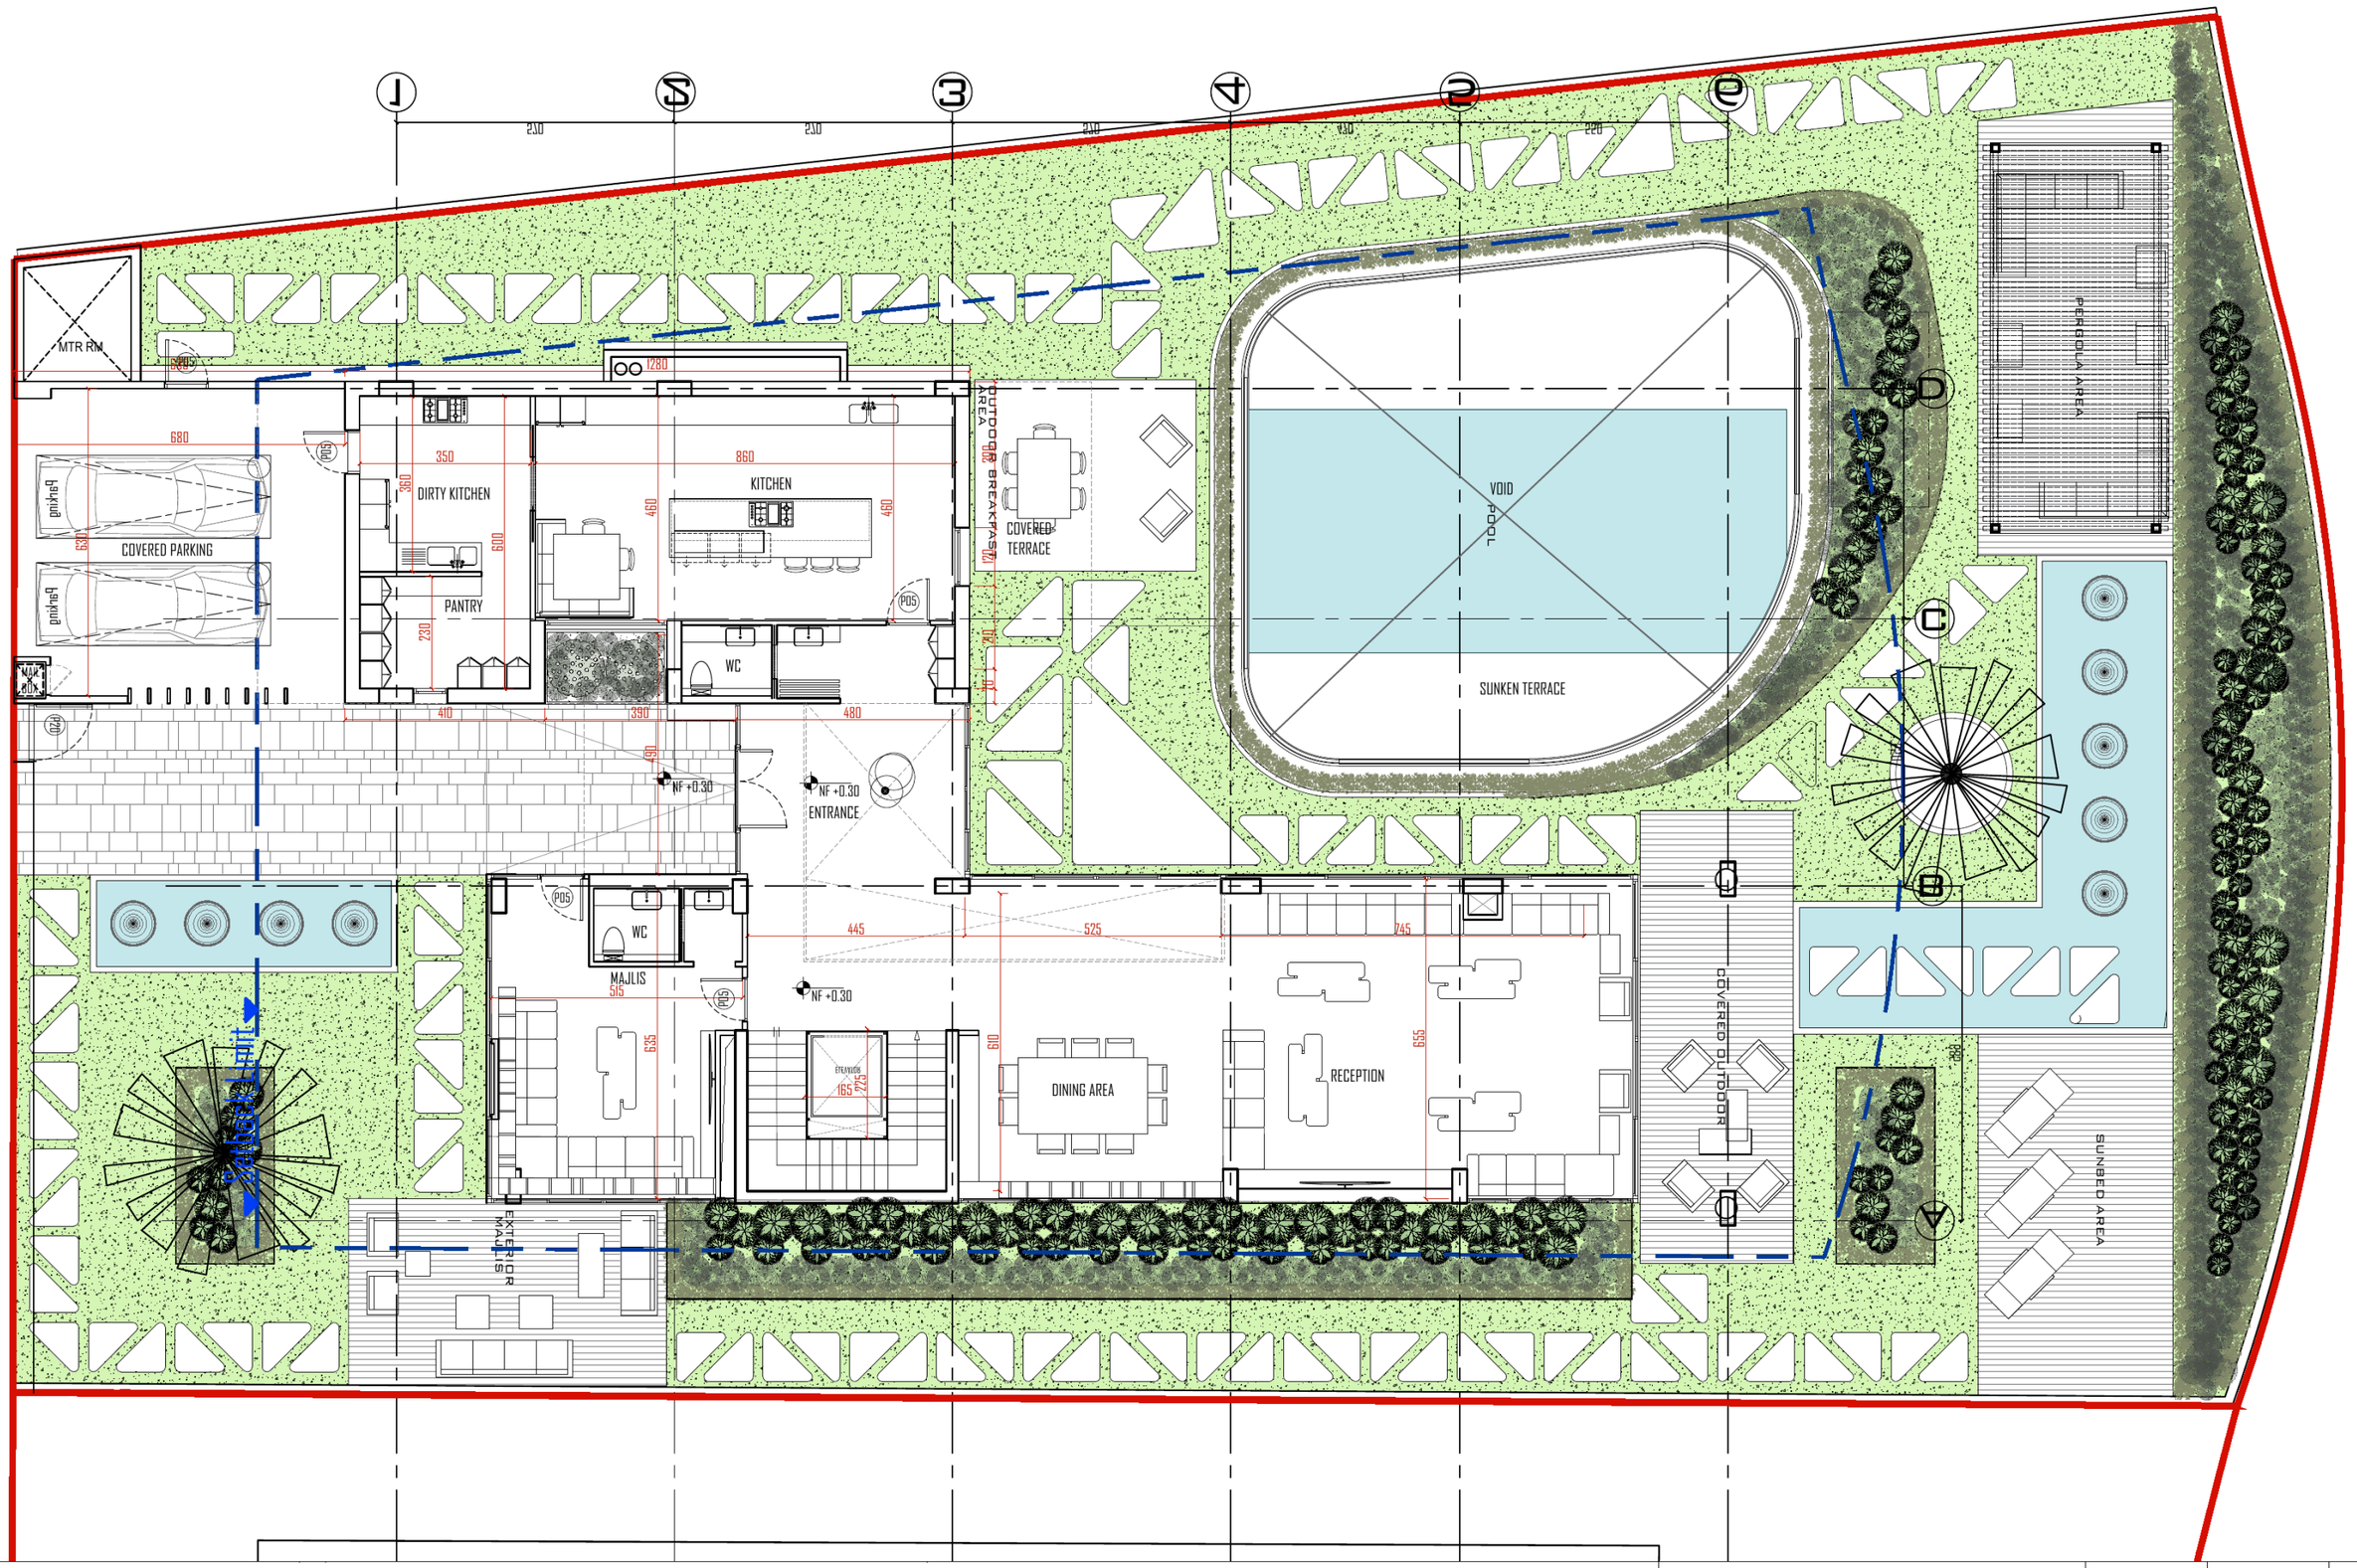


DESIGN DEVELOPMENT

GROUND FLOOR PLAN


DATE	SCALE	SHEET #
31 MAI 24	1/100	A2

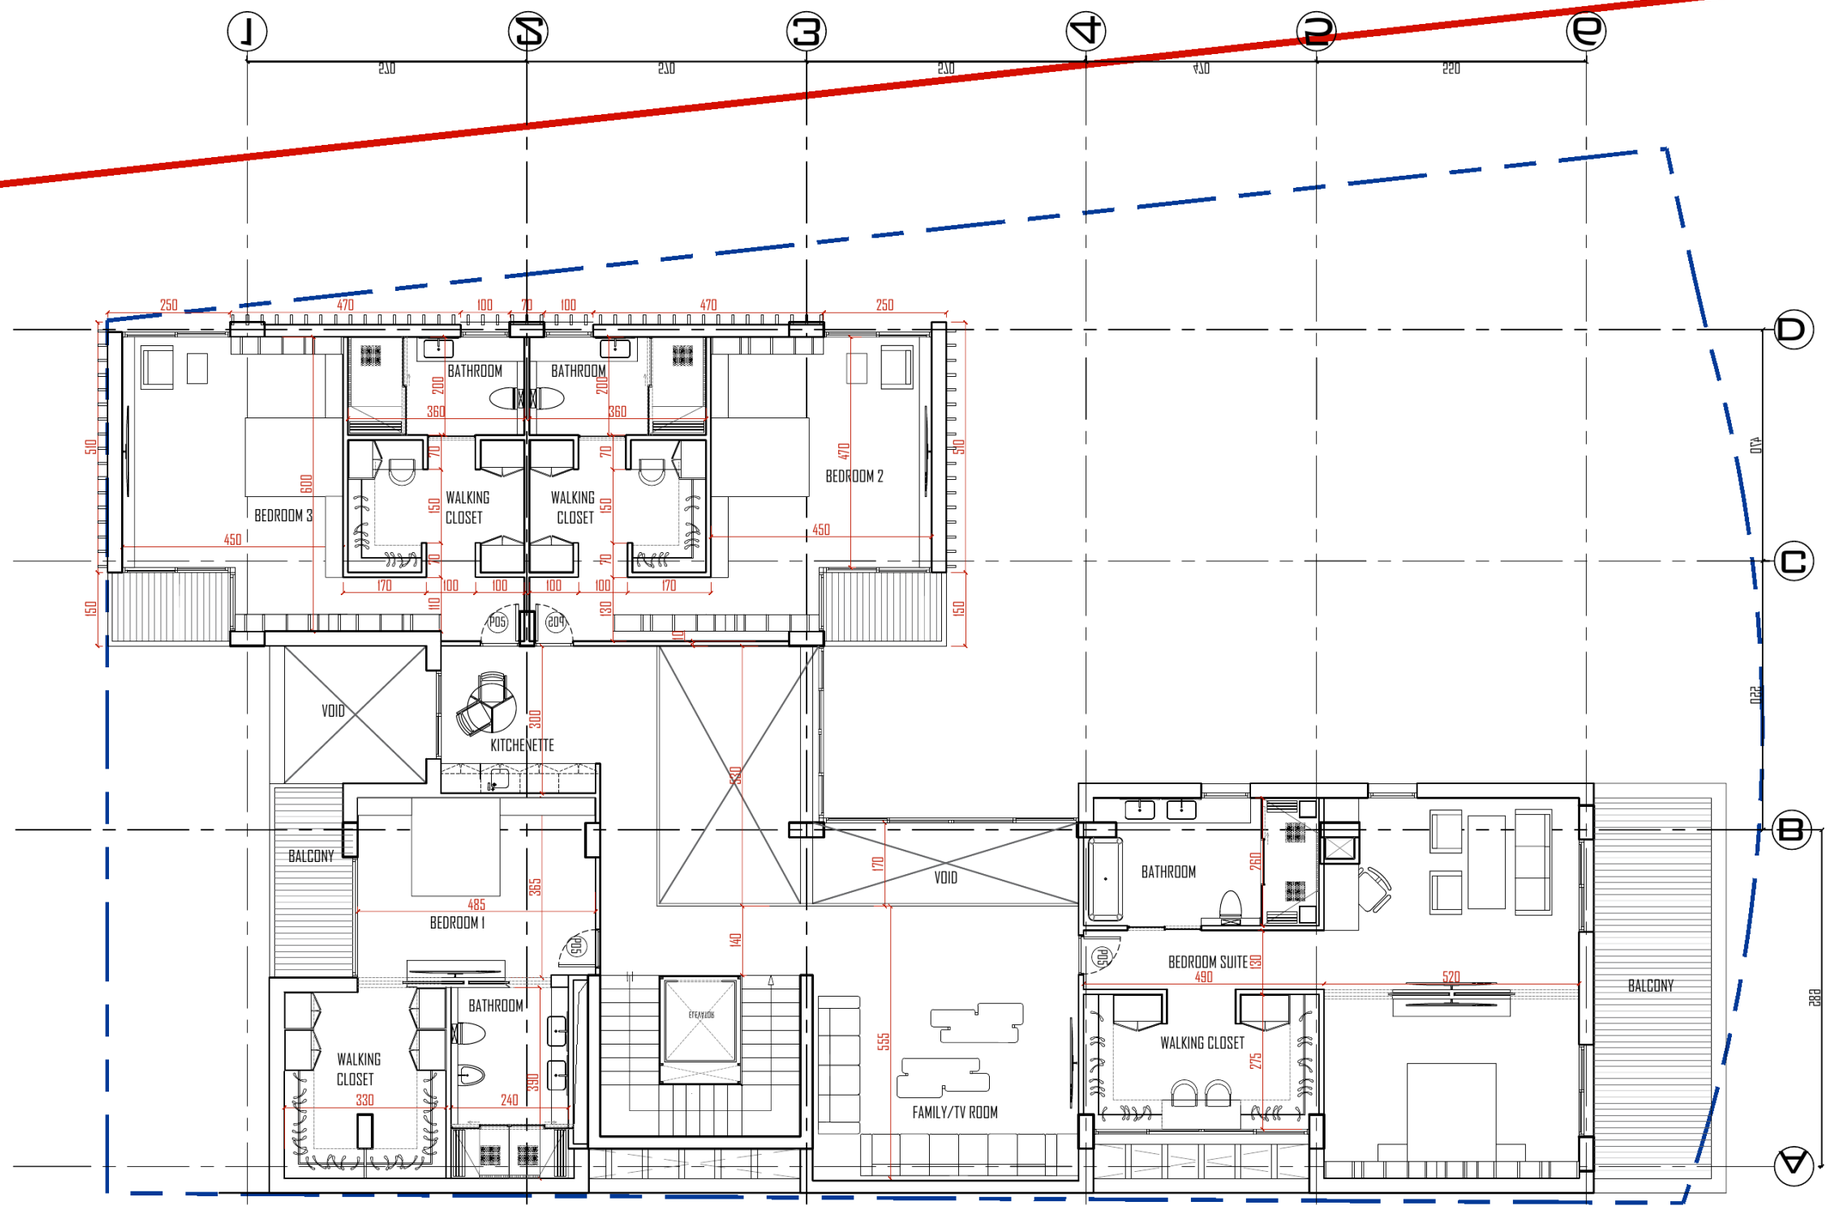

DESIGN DEVELOPMENT

FIRST FLOOR PLAN
4 BEDROOMS OPTION

DATE	SCALE	SHEET #
31 MAI 24	1/100	A3

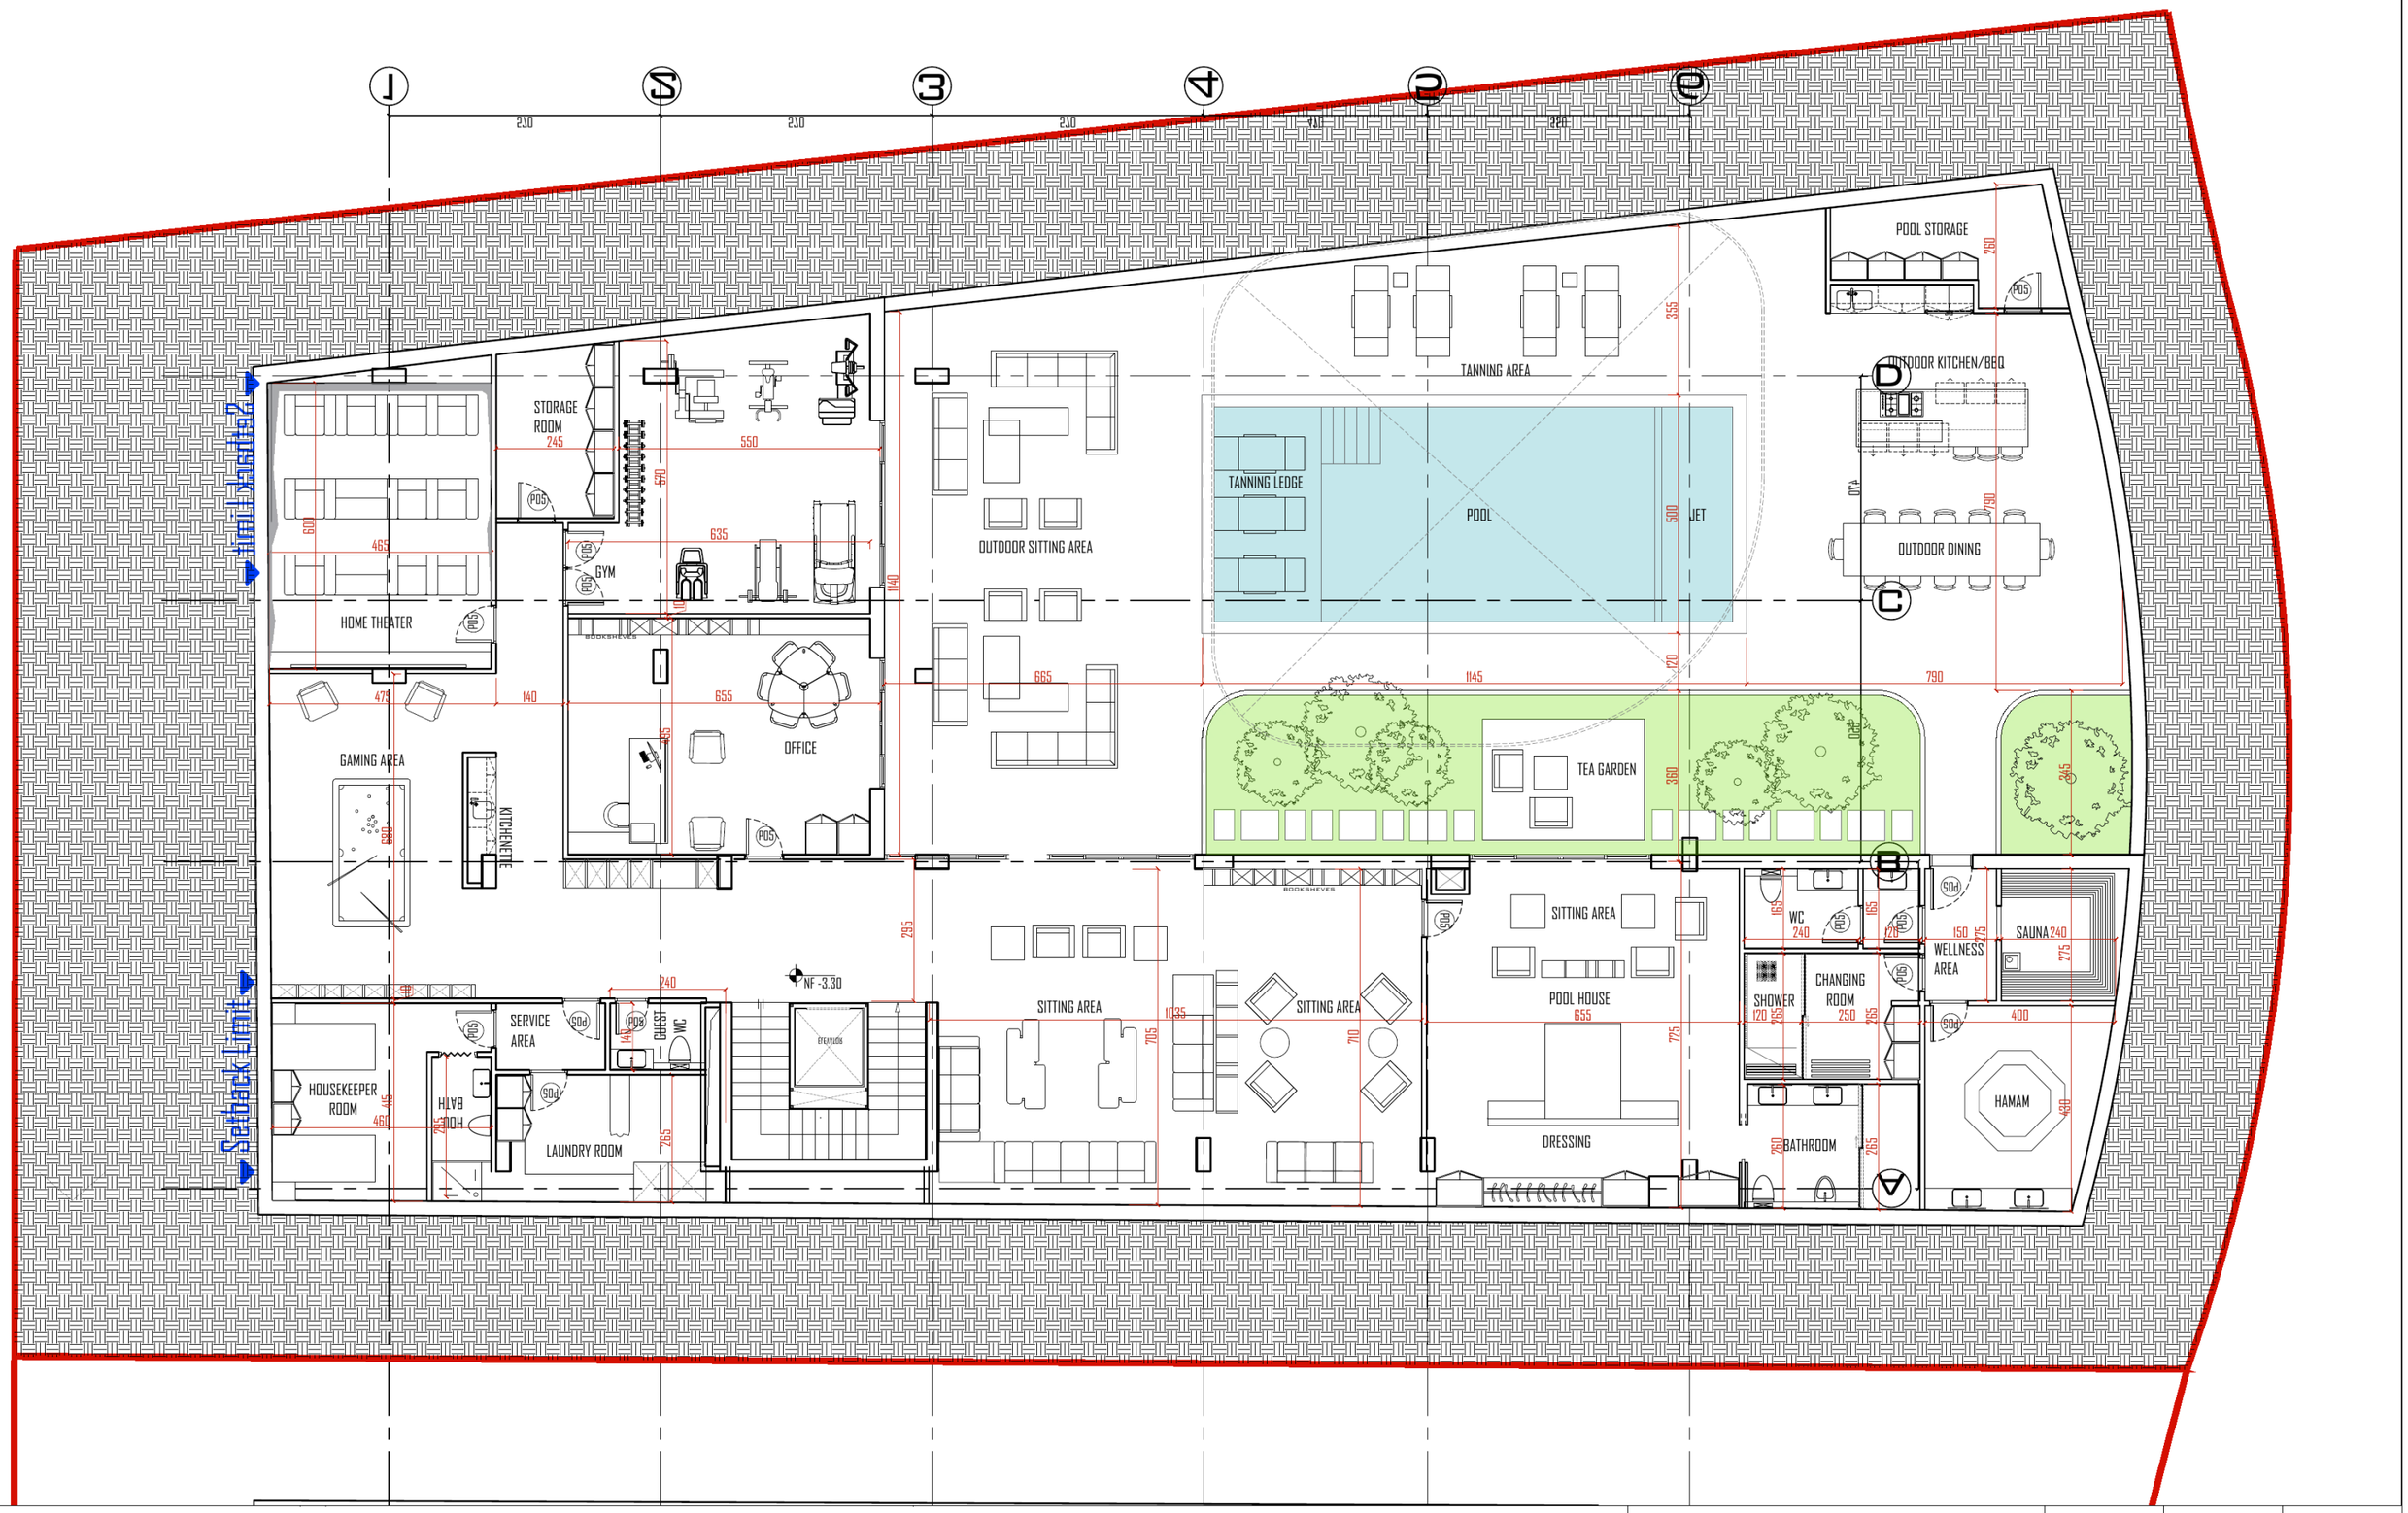

DESIGN DEVELOPMENT

BASEMENT FLOOR PLAN

DATE	SCALE	SHEET #
31 MAI 24	1/100	A1