PROPOSED COMPOUND WALL

4277cm

SIDE-02

SIDE-01

GABION WALL

SIDE-03

SIDE-04

LOOKING BELOW

CONNECTED TO RAIN WATER SOAK PIT

3"Ø P.V.C RWP.

PLUMBING SHAFT INSIDE THE 10 CM BLOCK WORK

18.50sqm
500x370
MAJLIS

4.27sqm
305X140
GUEST W/C

3.97sqm
135X220
GUEST W/C

LIFT

VOID

34.96sqm
945X370
RECEPTION AREA -02

LOOKING BELOW
BASEMENT POOL

GROUND FLOOR
WATER FEATURE

G.F.FFLVL +6.75m

ENTRANCE HALLWAY

47.26sqm
1295x365
ENTRANCE HALLWAY

200X365
VOID

VOID

10.64sqm
280x380
DIRTY KITCHEN

6.08sqm
380x160
PANTRY

410
19.00sqm
400x475
OPEN KITCHEN

450
20.09sqm
450x465
DINING AREA

45.58sqm
1060X430
RECEPTION AREA -01

6.93sqm
640x520
CAR PORCH

FEWA METER
300x420

GARBAGE
300x150

CONNECTED TO RAIN WATER SOAK PIT
3"Ø.P.V.C RWP.

LOOKING BELOW

PROPOSED COMPOUND WALL

2200cm

1805 cm

2895 cm

90 180 180 145 555 180 395 60 410 295 175 230

A B C D E F G H J K L M N

01 02 03 04 05 06 07 08 09

300 150 165 215 1805 cm

65 395 475 100 185

PHASE	DESIGN DEVELOPMENT	DRAWING	GROUND FLOOR PLAN

PLOT INFO	PLOT:P07-026 ALZOHRA - CENTRAL PARC LOCATION: UAE AJMAN- AL ZOHRA CITY	DATE	SCALE	SHEET #
		31 MAR 25	1/100	A-102

SIDE-02

SIDE-01

SIDE-03

SIDE-04

10CM BLOCK WALL
Plumbing shaft

25.20sqm
545X430
BED ROOM-01

6.60sqm
290x190
TOILET

LIFT

VOID

8.55sqm
475X180
TOILET

6.32sqm
275X230
DRESS

23.23sqm
505X460
BEDROOM-03

4.37sqm
953X460
BAL-

LOOKING BELOW
BASEMENT POOL

GROUND FLOOR
WATER FEATURE

Light weight material As/Zorah Req.
Decorative Beam & Column

Light weight material As/Zorah Req.
Decorative Beam & Column

VOID

VOID

PANTRY

53.00sqm
1300x415
LIVING AREA

VOID

5.98sqm
115X520
BAL-

32.57sqm
645X505
BED ROOM-02

9.15sqm
345X265
DRESS

6.80sqm
340X200
TOILET

13.06sqm
275X475
MASTER TOILET

19.47sqm
410X475
MASTER DRESS

32.18sqm
625X515
MASTER BEDROOM

7.42sqm
140X530
BAL-

OPEN TERRACE
CAR PORCH

FEWA METER
30X20

FFL +11.11

10CM BLOCK WALL
Plumbing shaft

01 02 03 04 07 05 06 07 08 09

150 165 215 1805 cm

65 395 475 100 185


90 180 180 145 555 180 395 60 410 295 175 230

2895 cm

A B C D E F G H J K L M N

PHASE	DESIGN DEVELOPMENT	DRAWING	FIRST FLOOR PLAN

PLOT INFO	PLOT:P07-026 ALZOHRA - CENTRAL PARC LOCATION: UAE AJMAN- AL ZOHRA CITY	DATE	SCALE	SHEET #
		31 MAR 25	1/100	A-103

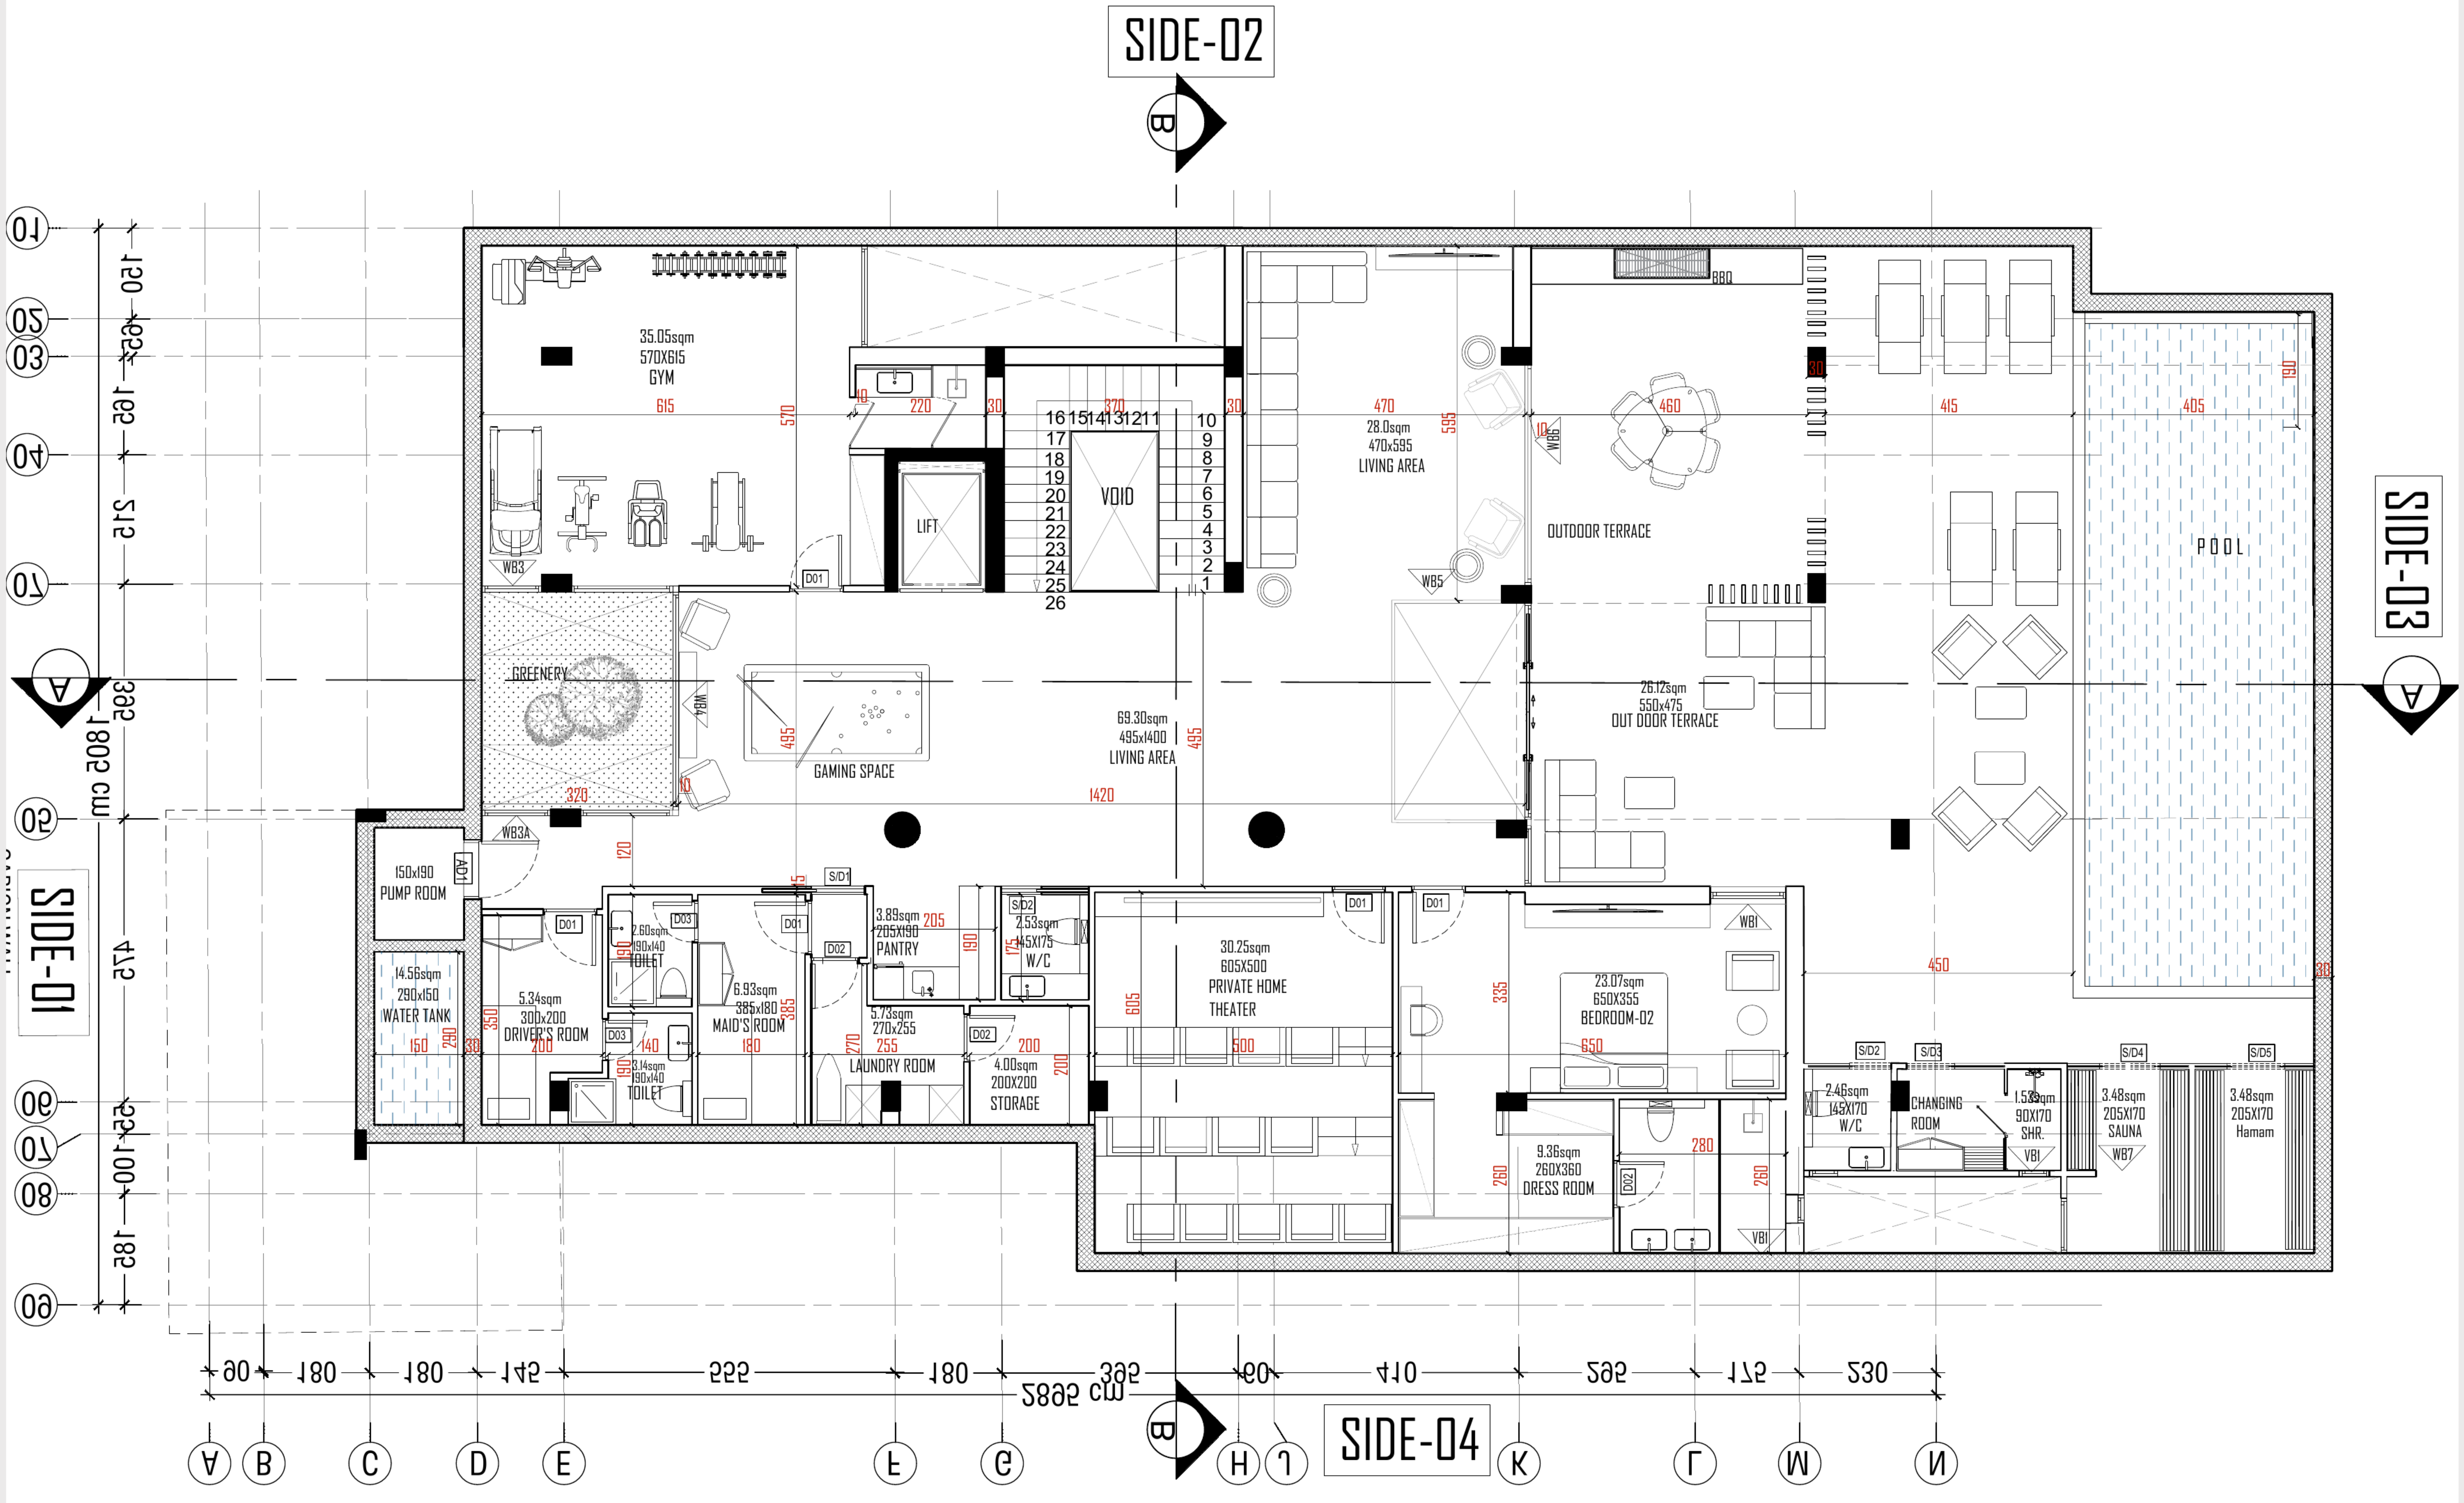

PHASE	DESIGN DEVELOPMENT	DRAWING	BASEMENT FLOOR PLAN

PLOT INFO: PLOT:P07-026 / ALZOHRA - CENTRAL PARC / LOCATION: UAE AJMAN- AL ZOHRA CITY

DATE: 31 MAR 25 | SCALE: 1/100 | SHEET #: A-101